CONTRACT NO88753

| F.A.P RTE. | SECTION | COUNTY | TOTAL SHEETS | SHEET NO. |
|---|---|---|---|---|
| 317 | | FULTON | 684 | 422 |

STA. 86+50.00 TO STA. 86+50.00

FED. ROAD DIST. NO. | ILLINOIS | FED. AID PROJECT

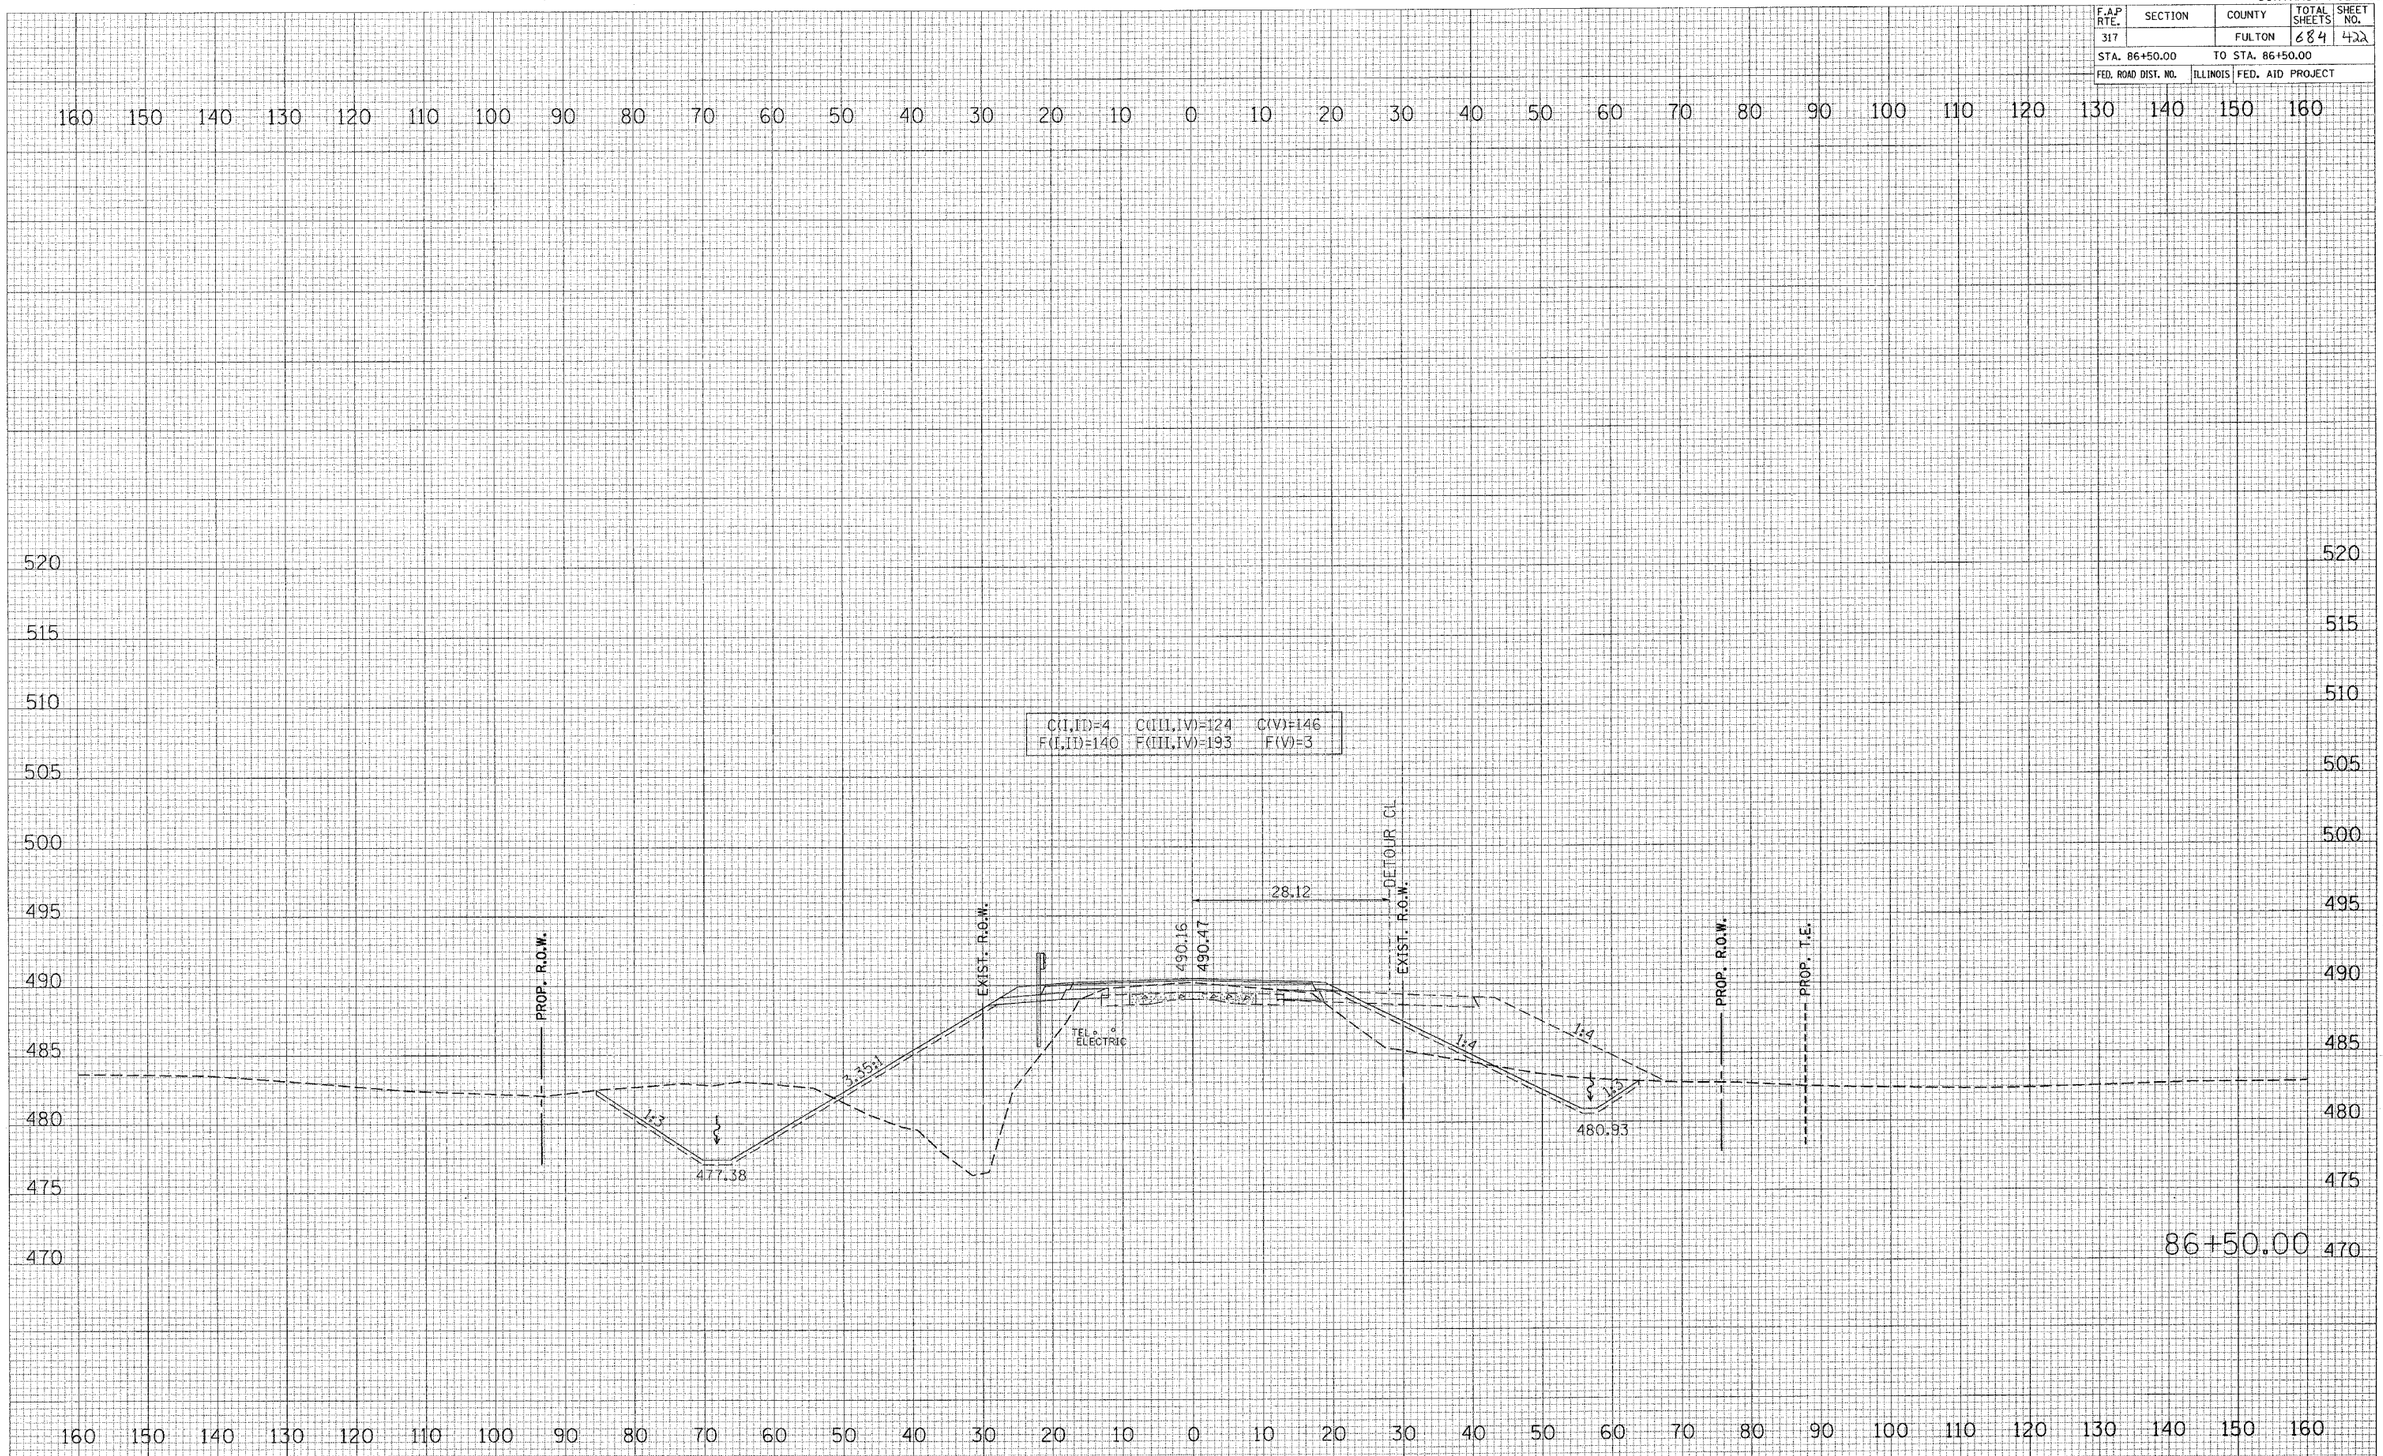


US 24