CONTRACT NO.88753

F.A.P RTE.	SECTION	COUNTY	TOTAL SHEETS	SHEET NO.
317		FULTON	684	428
STA. 89+83.36		TO STA. 90+84.65		
FED. ROAD DIST. NO.	ILLINOIS	FED. AID PROJECT		

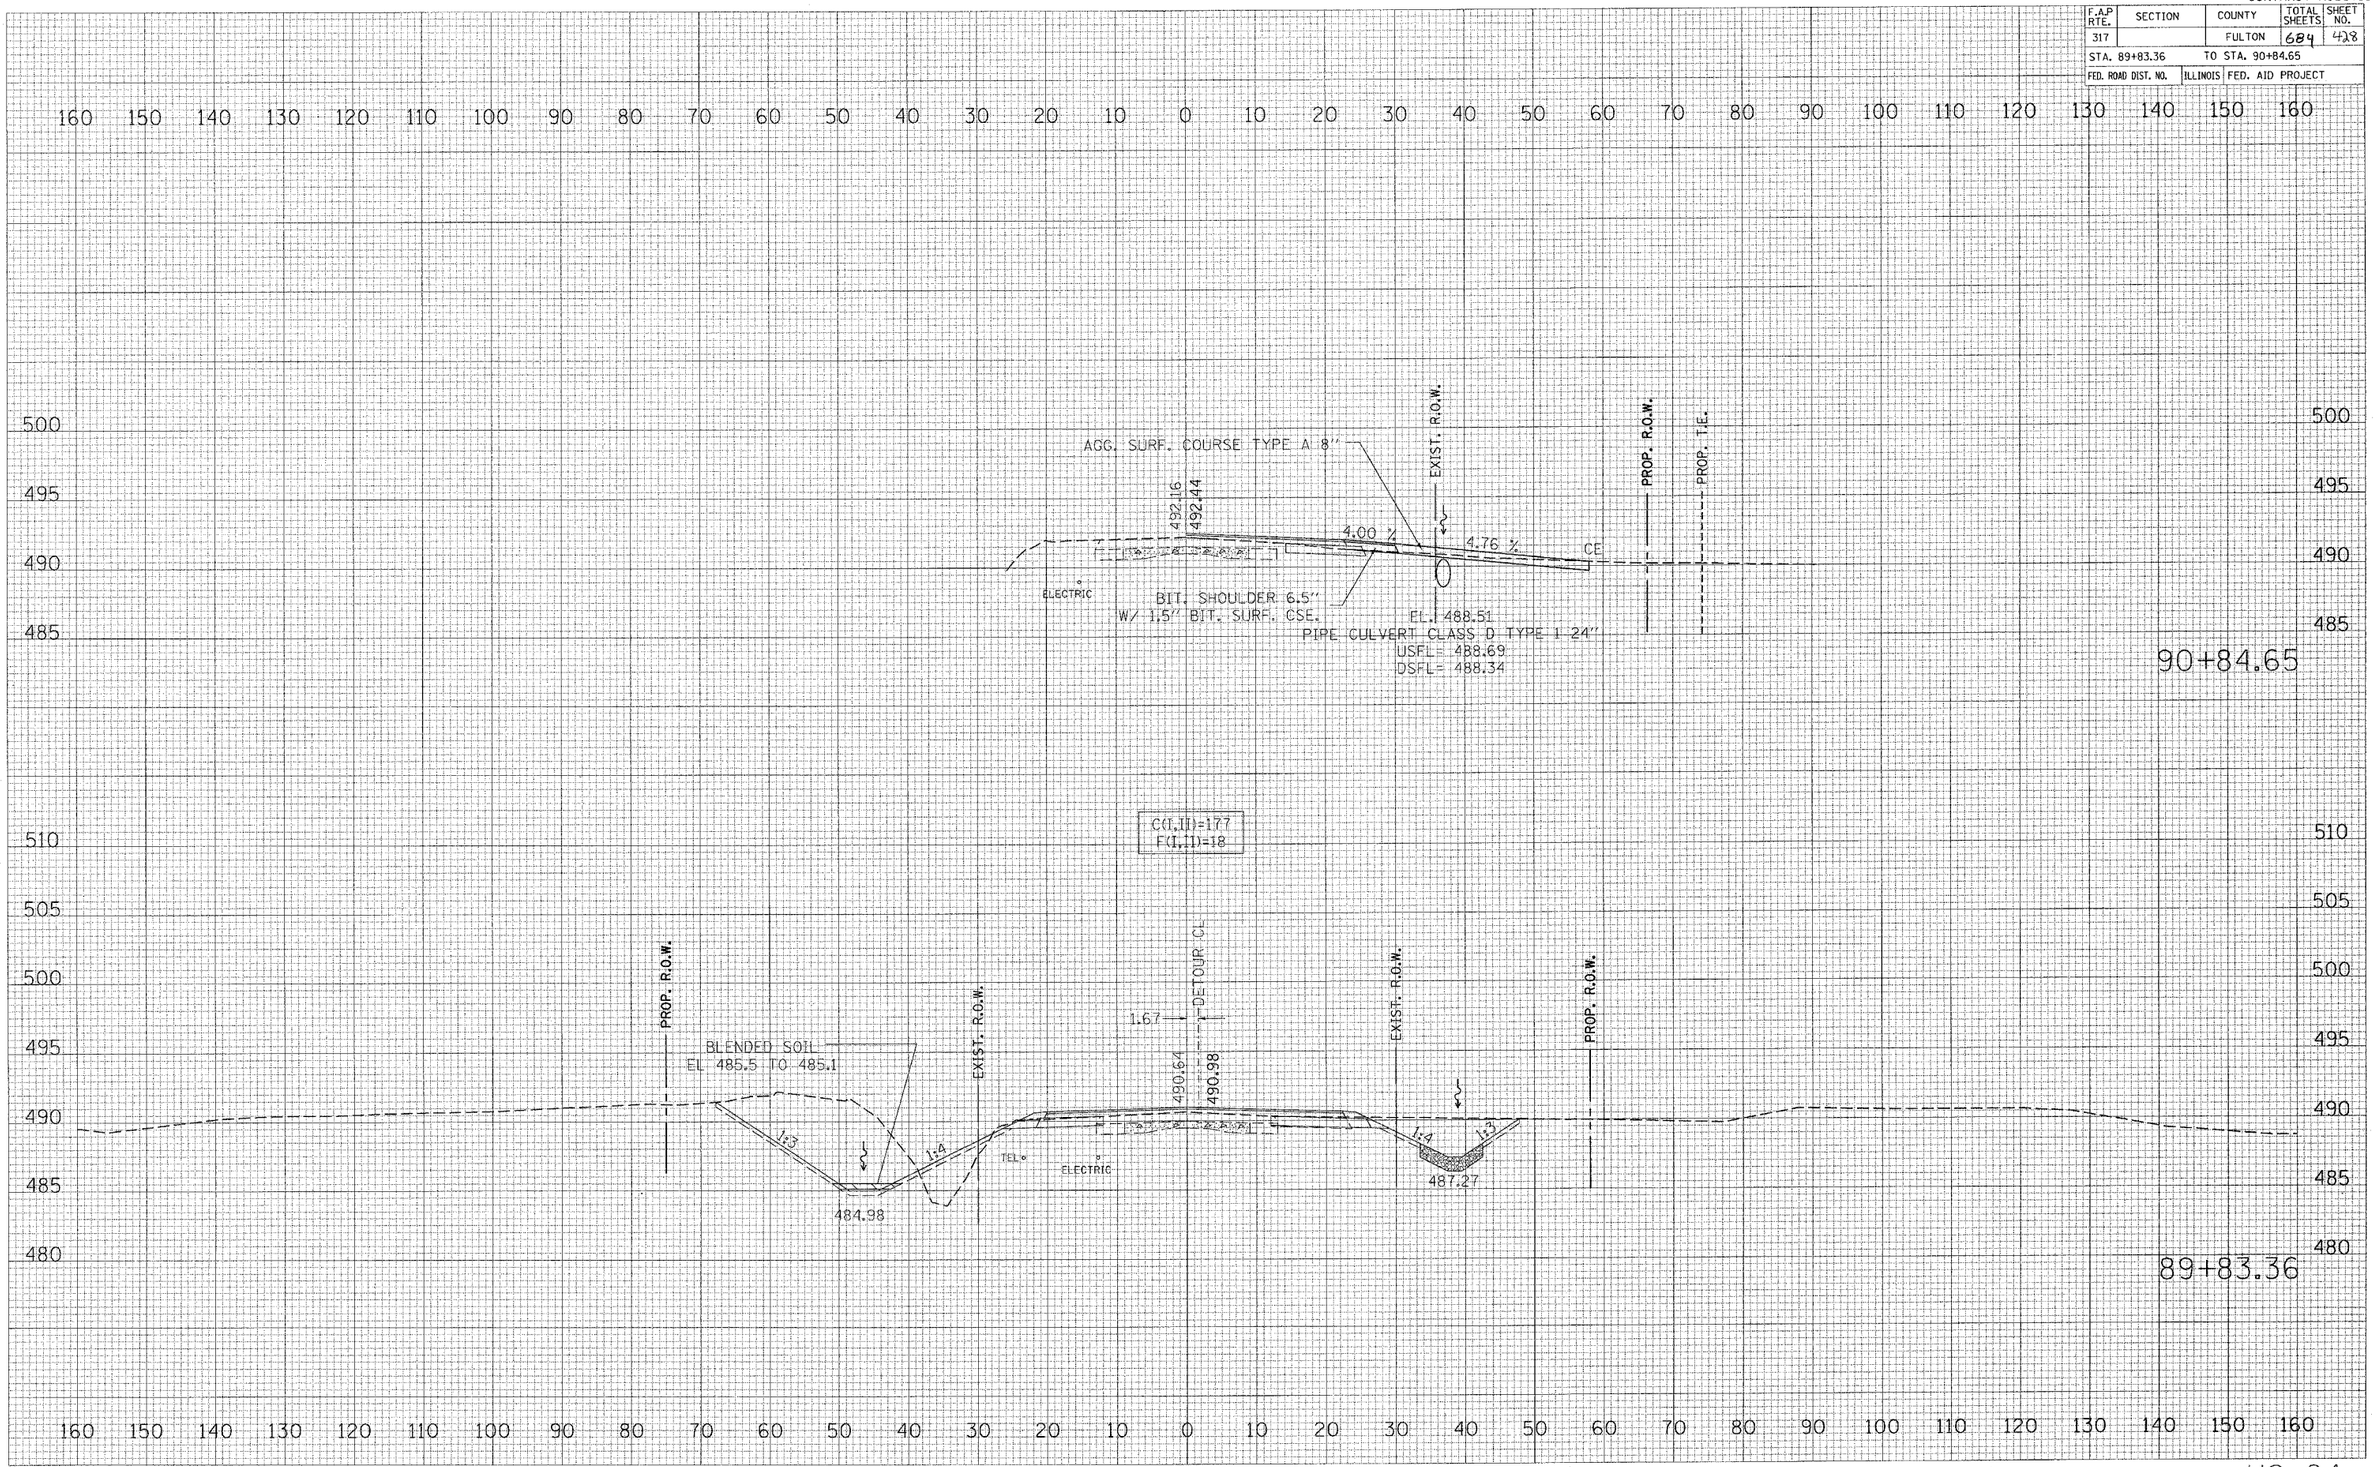

US 24

PLOT DATE = 4/6/2005
FILE NAME = c:\projects\us24spoon.ph_2\sheets\8783900.dgn
PLOT SCALE = 10.0000 ' / IN.
USER NAME = heggiemd