CONTRACT NO88753

F.A.P RTE.	SECTION	COUNTY	TOTAL SHEETS	SHEET NO.
317		FULTON	684	438
STA. 99+50.00		TO STA. 99+50.00		
FED. ROAD DIST. NO.	ILLINOIS	FED. AID PROJECT		

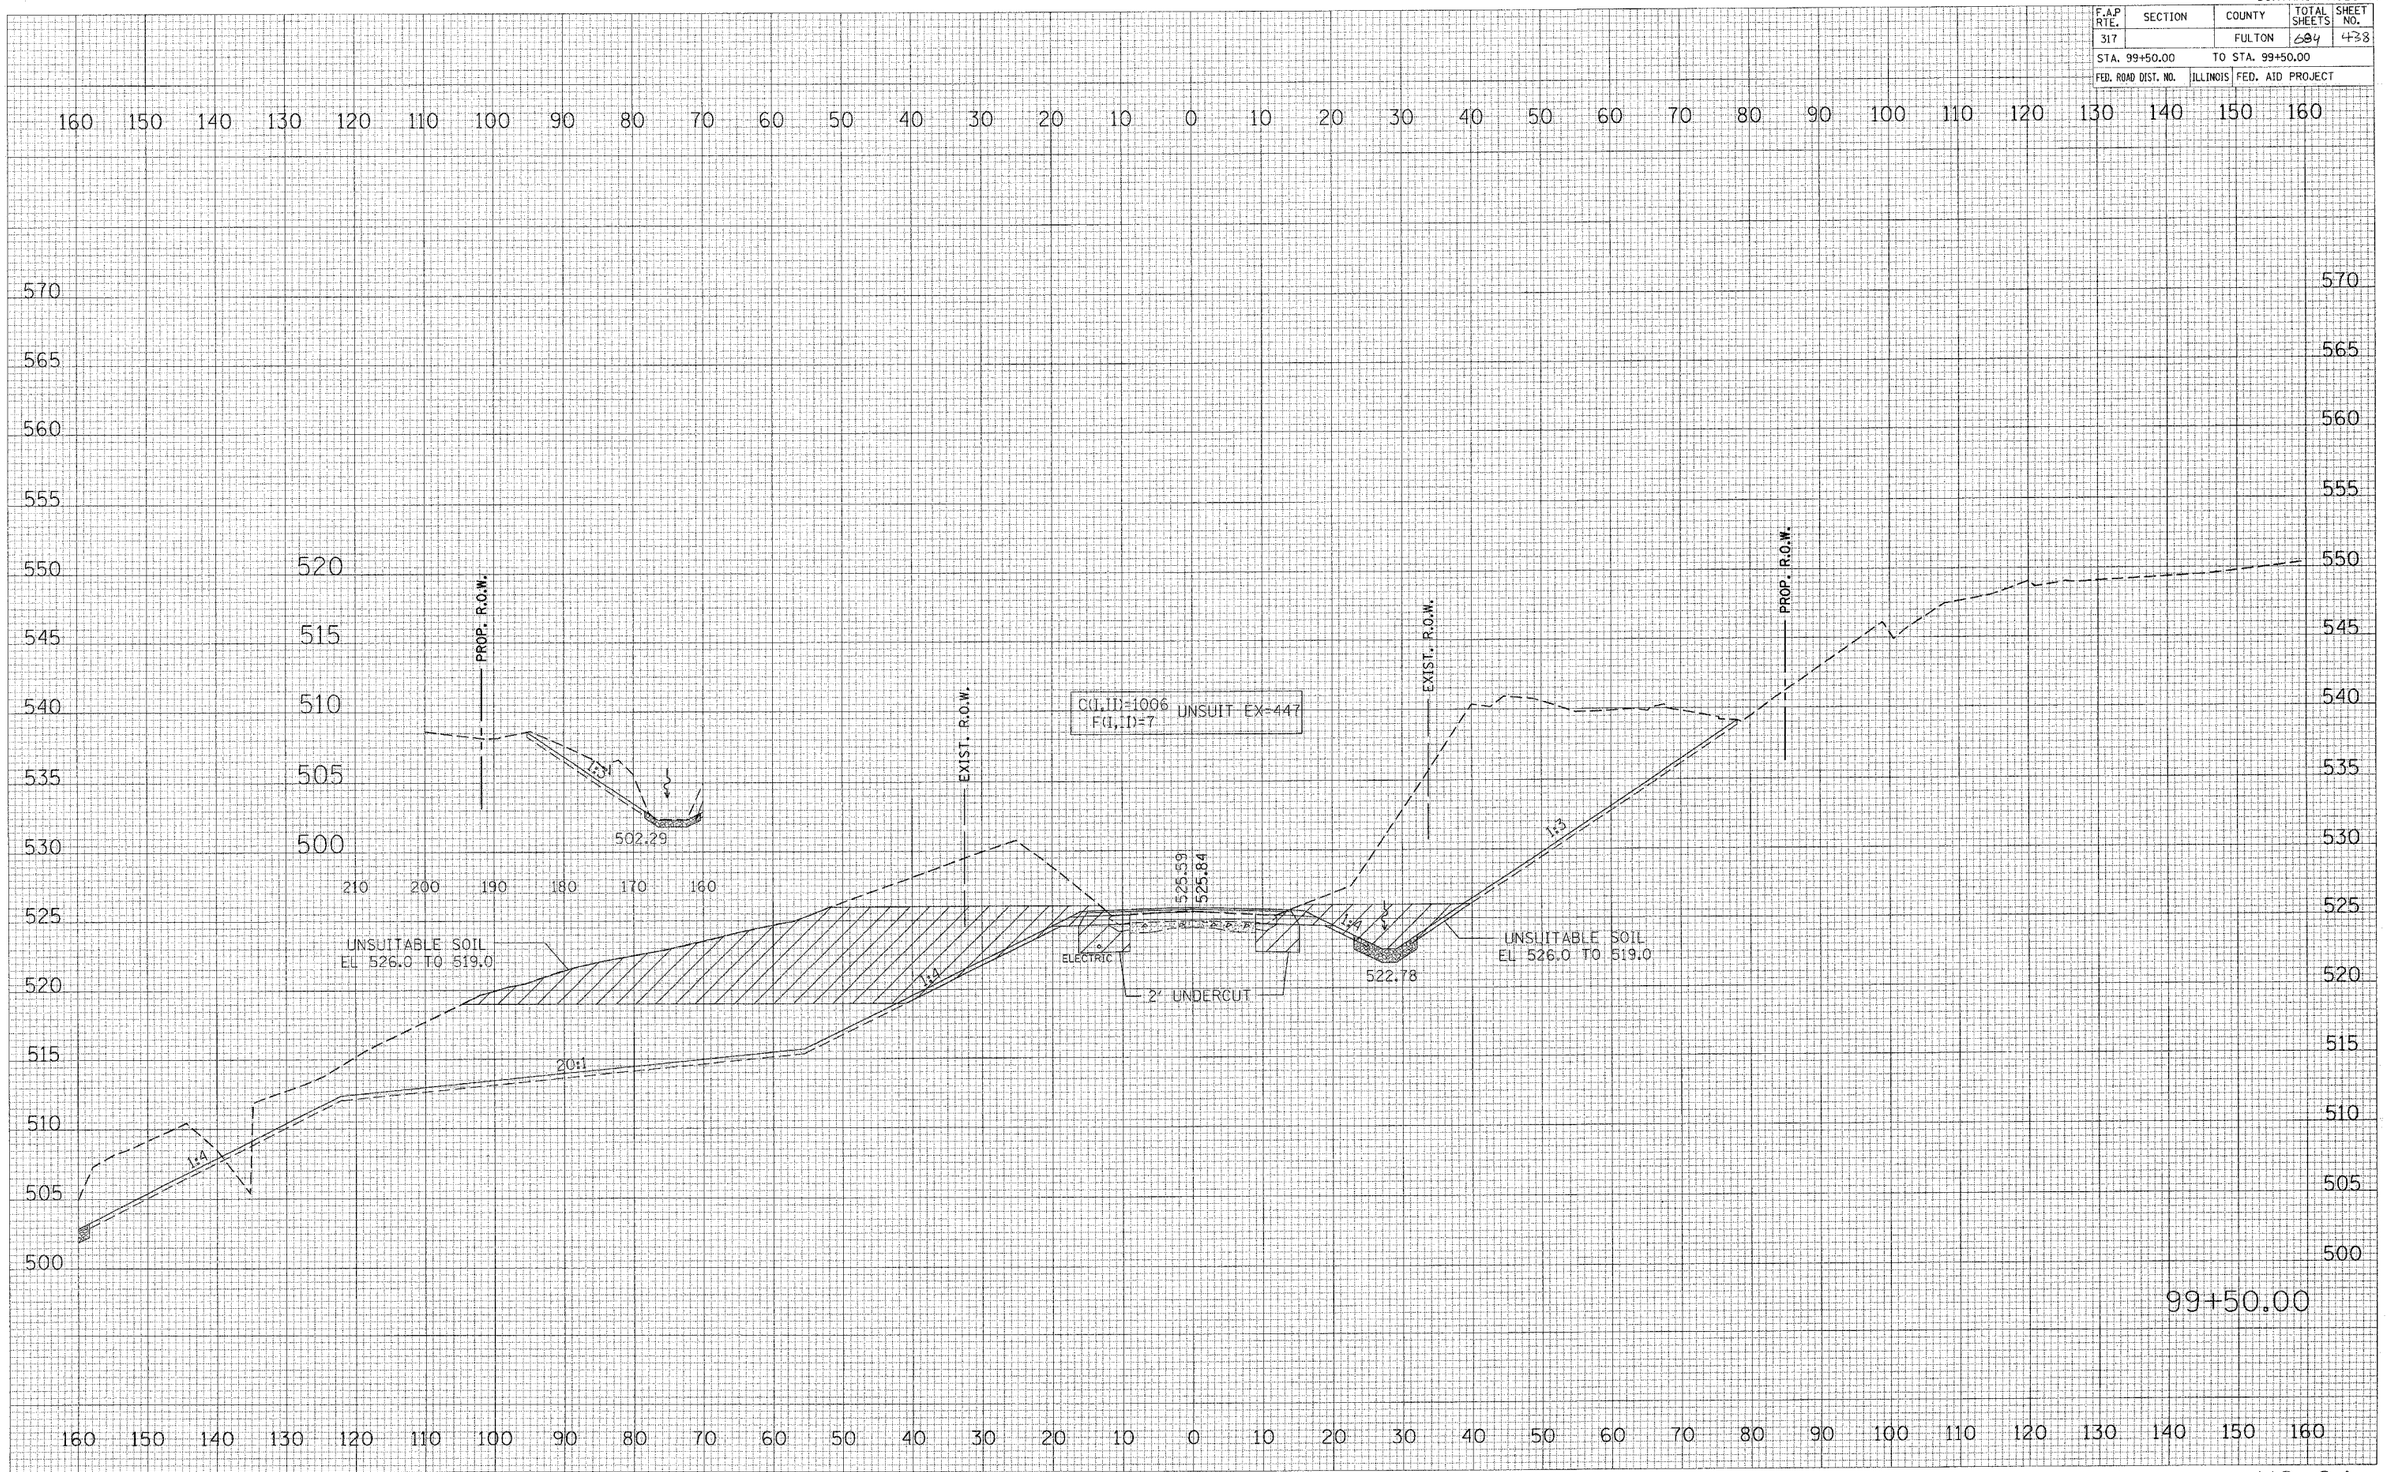

PLOT DATE = 4/6/2005
FILE NAME = c:\projects\us24epson_sh_2\sheets\us24epsondet05_sht_2.dgn
PLOT SCALE = 12.2020 ' / IN.
USER NAME = hoggsamd