CONTRACT NO88753

F.A.P RTE.	SECTION	COUNTY	TOTAL SHEETS	SHEET NO.
317		FULTON	684	449
STA. 105+00.00		TO STA. 105+00.00		
FED. ROAD DIST. NO.	ILLINOIS	FED. AID PROJECT		

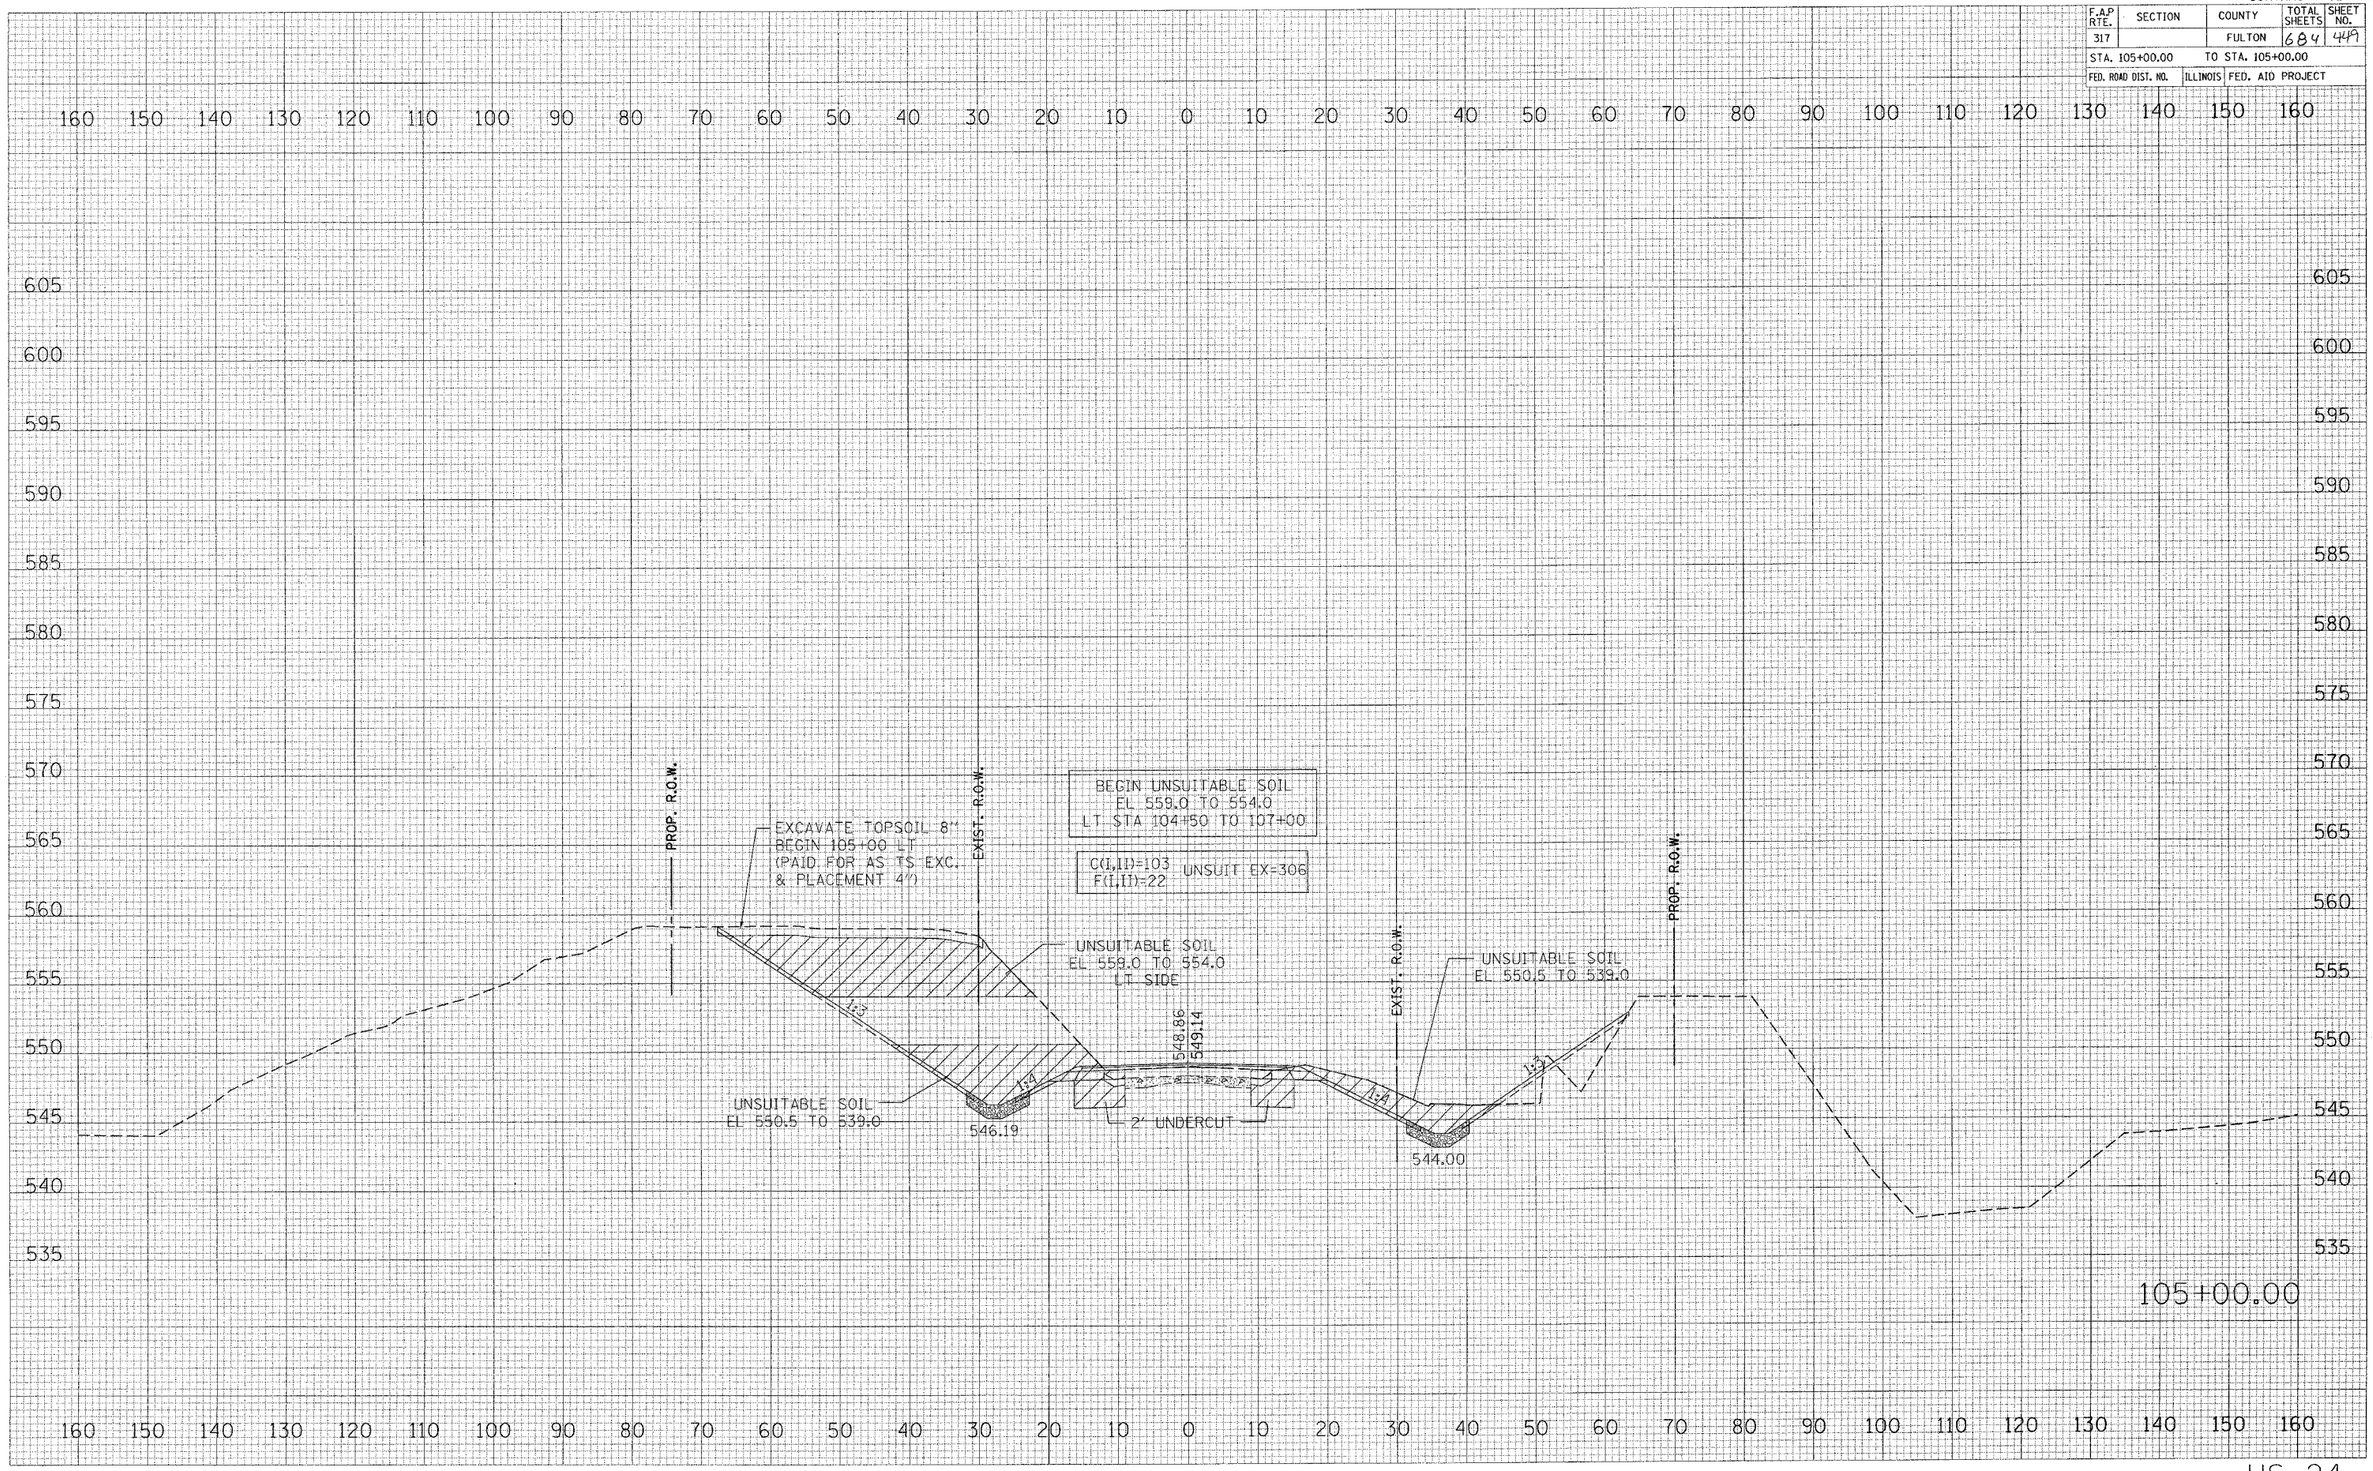

ORIGINAL SURVEY	FINAL SURVEY
SURVEYED	SURVEYED
PLOTTED	PLOTTED
NOTE BOOK	TEMPLATE
NO.	AREAS
	AREAS CHECKED

BY	DATE

PLOT DATE = 4/6/2005
FILE NAME = c:\projects\us24spoon_ph_2\sheets\PROPOSED
PLOT SCALE = 10.0000 ' / IN.
USER NAME = heggland