CONTRACT NO88753

F.A.P RTE.	SECTION	COUNTY	TOTAL SHEETS	SHEET NO.
317		FULTON	684	453
STA. 109+00.00		TO STA. 110+00.00		
FED. ROAD DIST. NO.	ILLINOIS	FED. AID PROJECT		

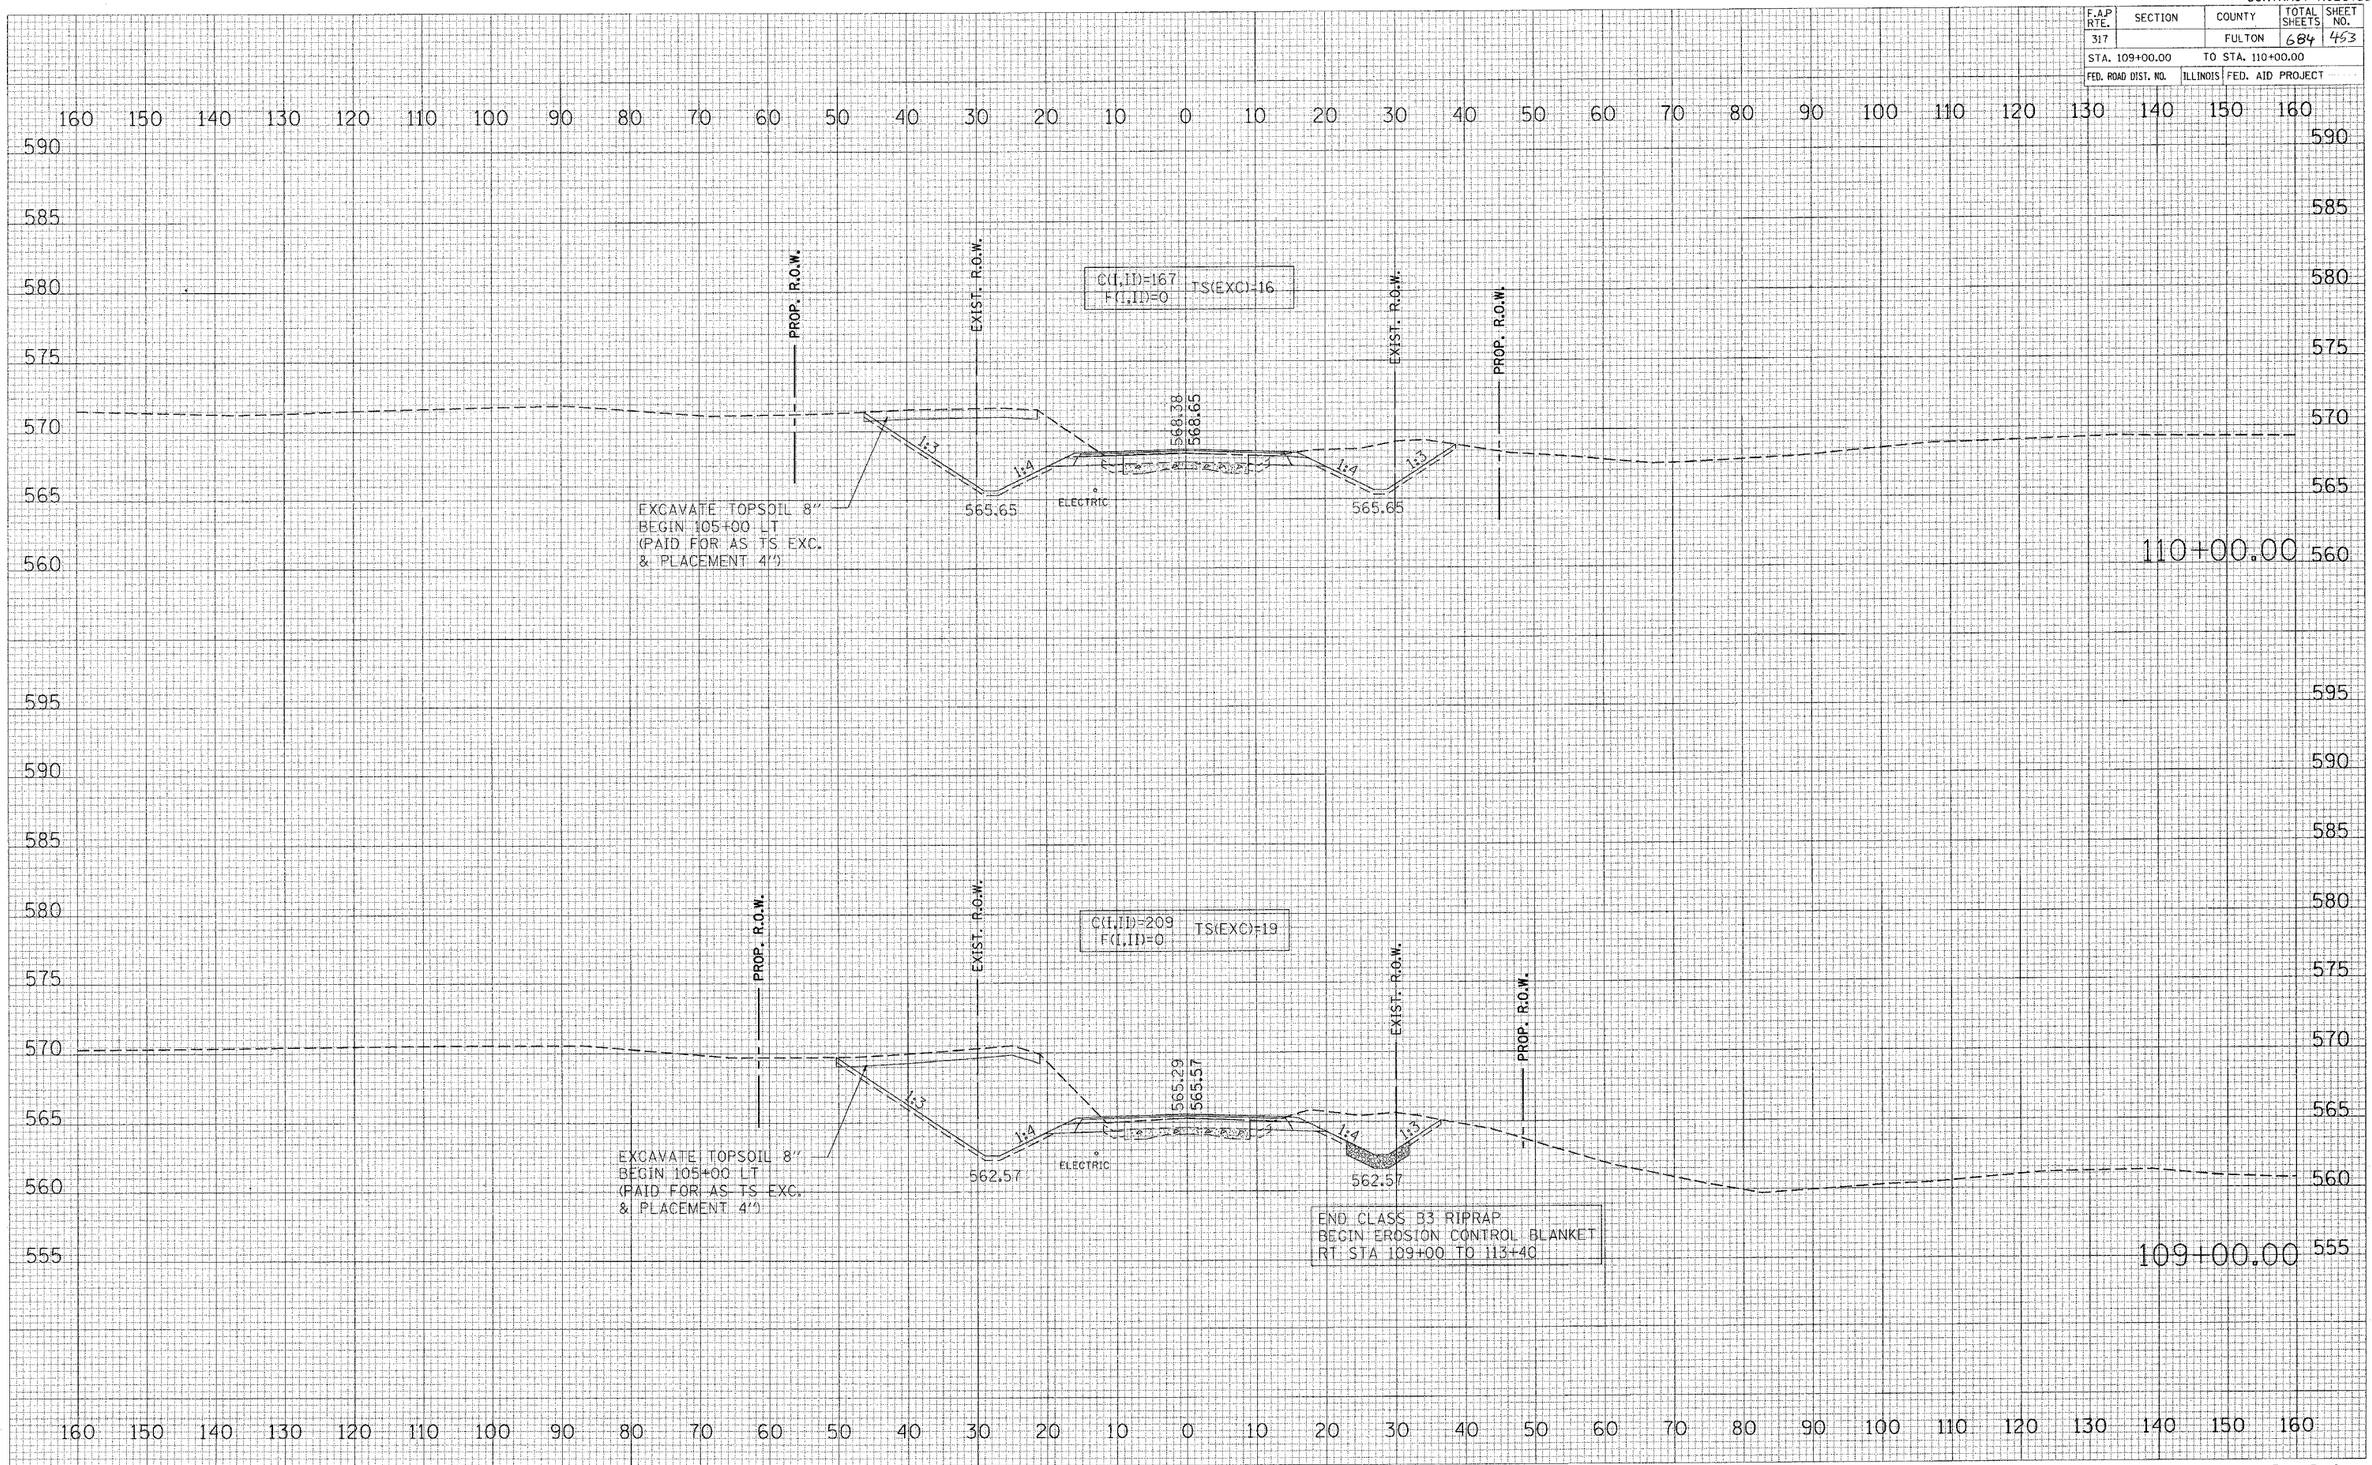

US 24

FINAL SURVEY NOTE BOOK | NO. | ORIGINAL SURVEY | SURVEYED | PLOTTED | TEMPLATE | AREAS | AREAS CHECKED | BY | DATE

PLOT DATE = 4/6/2005
FILE NAME = c:\pw_work\us24spoon_ph_2\sheets\us24spoonph2sht.dgn
PLOT SCALE = 10.2000 / IN.
USER NAME = heggstand