CONTRACT NO. 88753

| F.A.P RTE. | SECTION | COUNTY | TOTAL SHEETS | SHEET NO. |
|---|---|---|---|---|
| 317 | | FULTON | 684 | 519 |

STA. 13+00.00 TO STA. 13+00.00

FED. ROAD DIST. NO. | ILLINOIS | FED. AID PROJECT

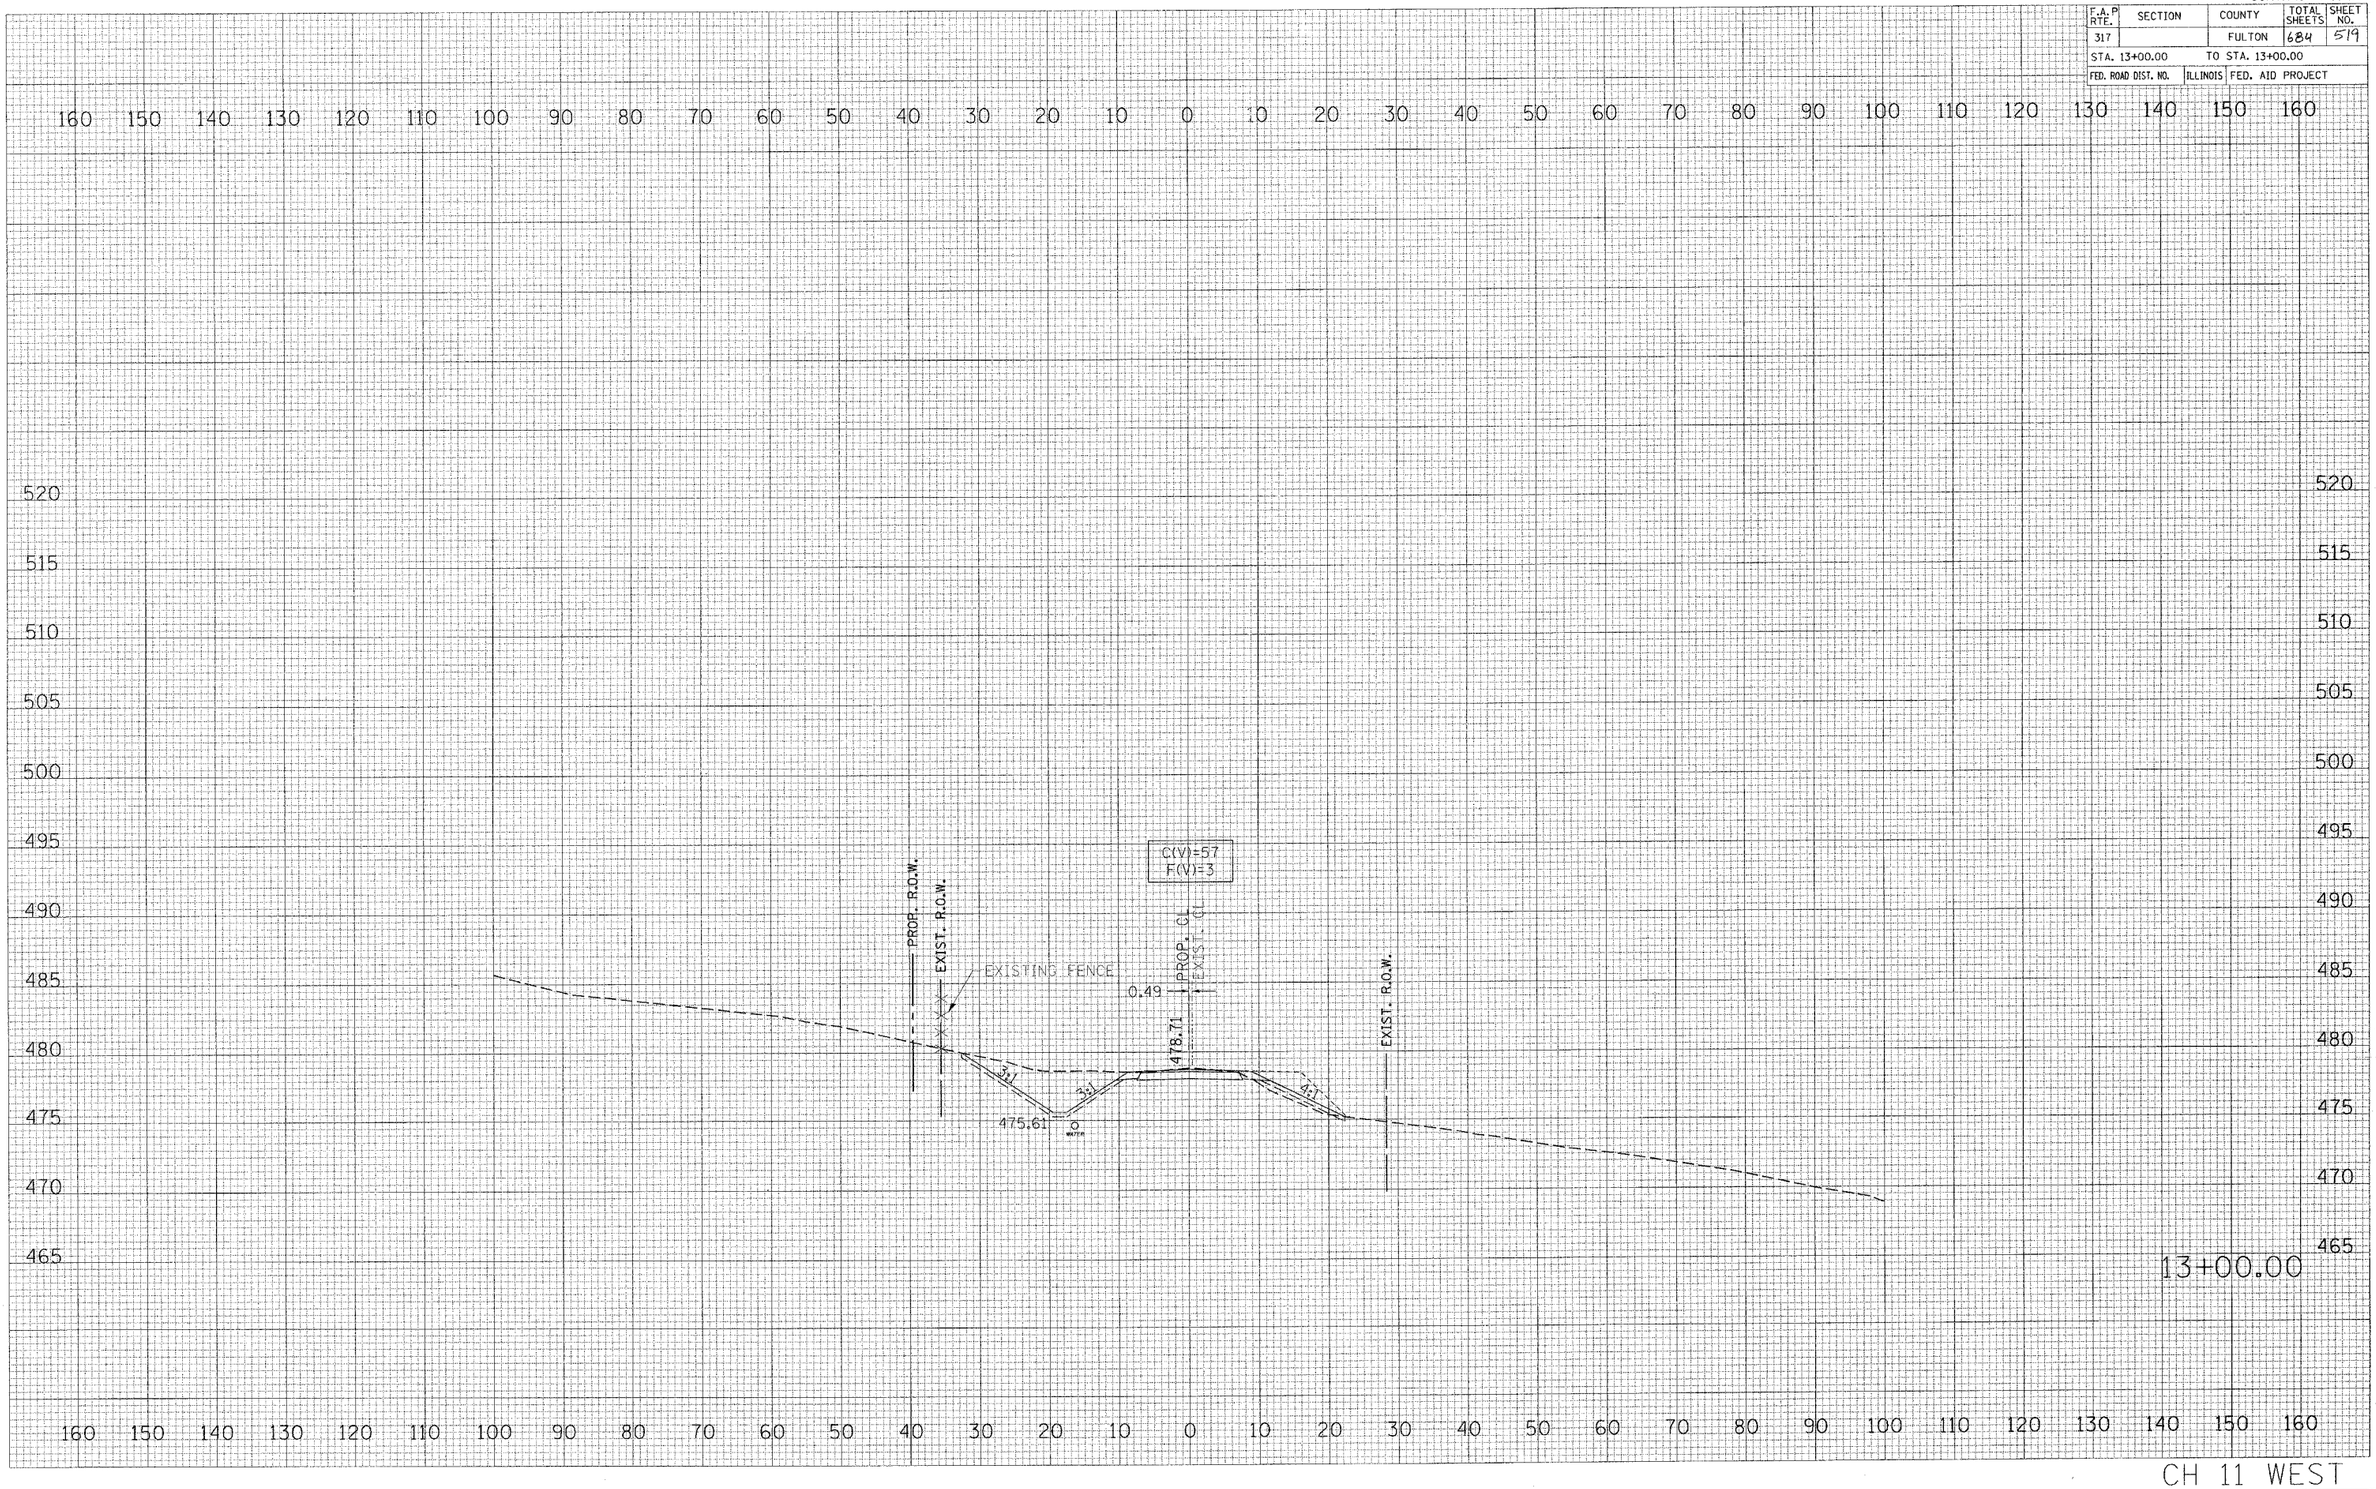


CH 11 WEST

FINAL SURVEY | NOTE BOOK NO. | SURVEYED | PLOTTED | TEMPLATE | AREAS | AREAS CHECKED | BY | DATE

ORIGINAL SURVEY | NO. | SURVEYED | PLOTTED | TEMPLATE | AREAS | AREAS CHECKED | BY | DATE

PLOT DATE = 4/8/2005
FILE NAME = c:\projects\us24spoon_ph_2\sheets\1024spoon.dgn
PLOT SCALE = 10.00000 ' / IN.
REFERENCE = $REF$