CONTRACT NO. 88753

F.A.P RTE.	SECTION	COUNTY	TOTAL SHEETS	SHEET NO.
317		FULTON	684	522
STA. 13+75.00		TO STA. 13+75.00		
FED. ROAD DIST. NO.	ILLINOIS	FED. AID PROJECT		

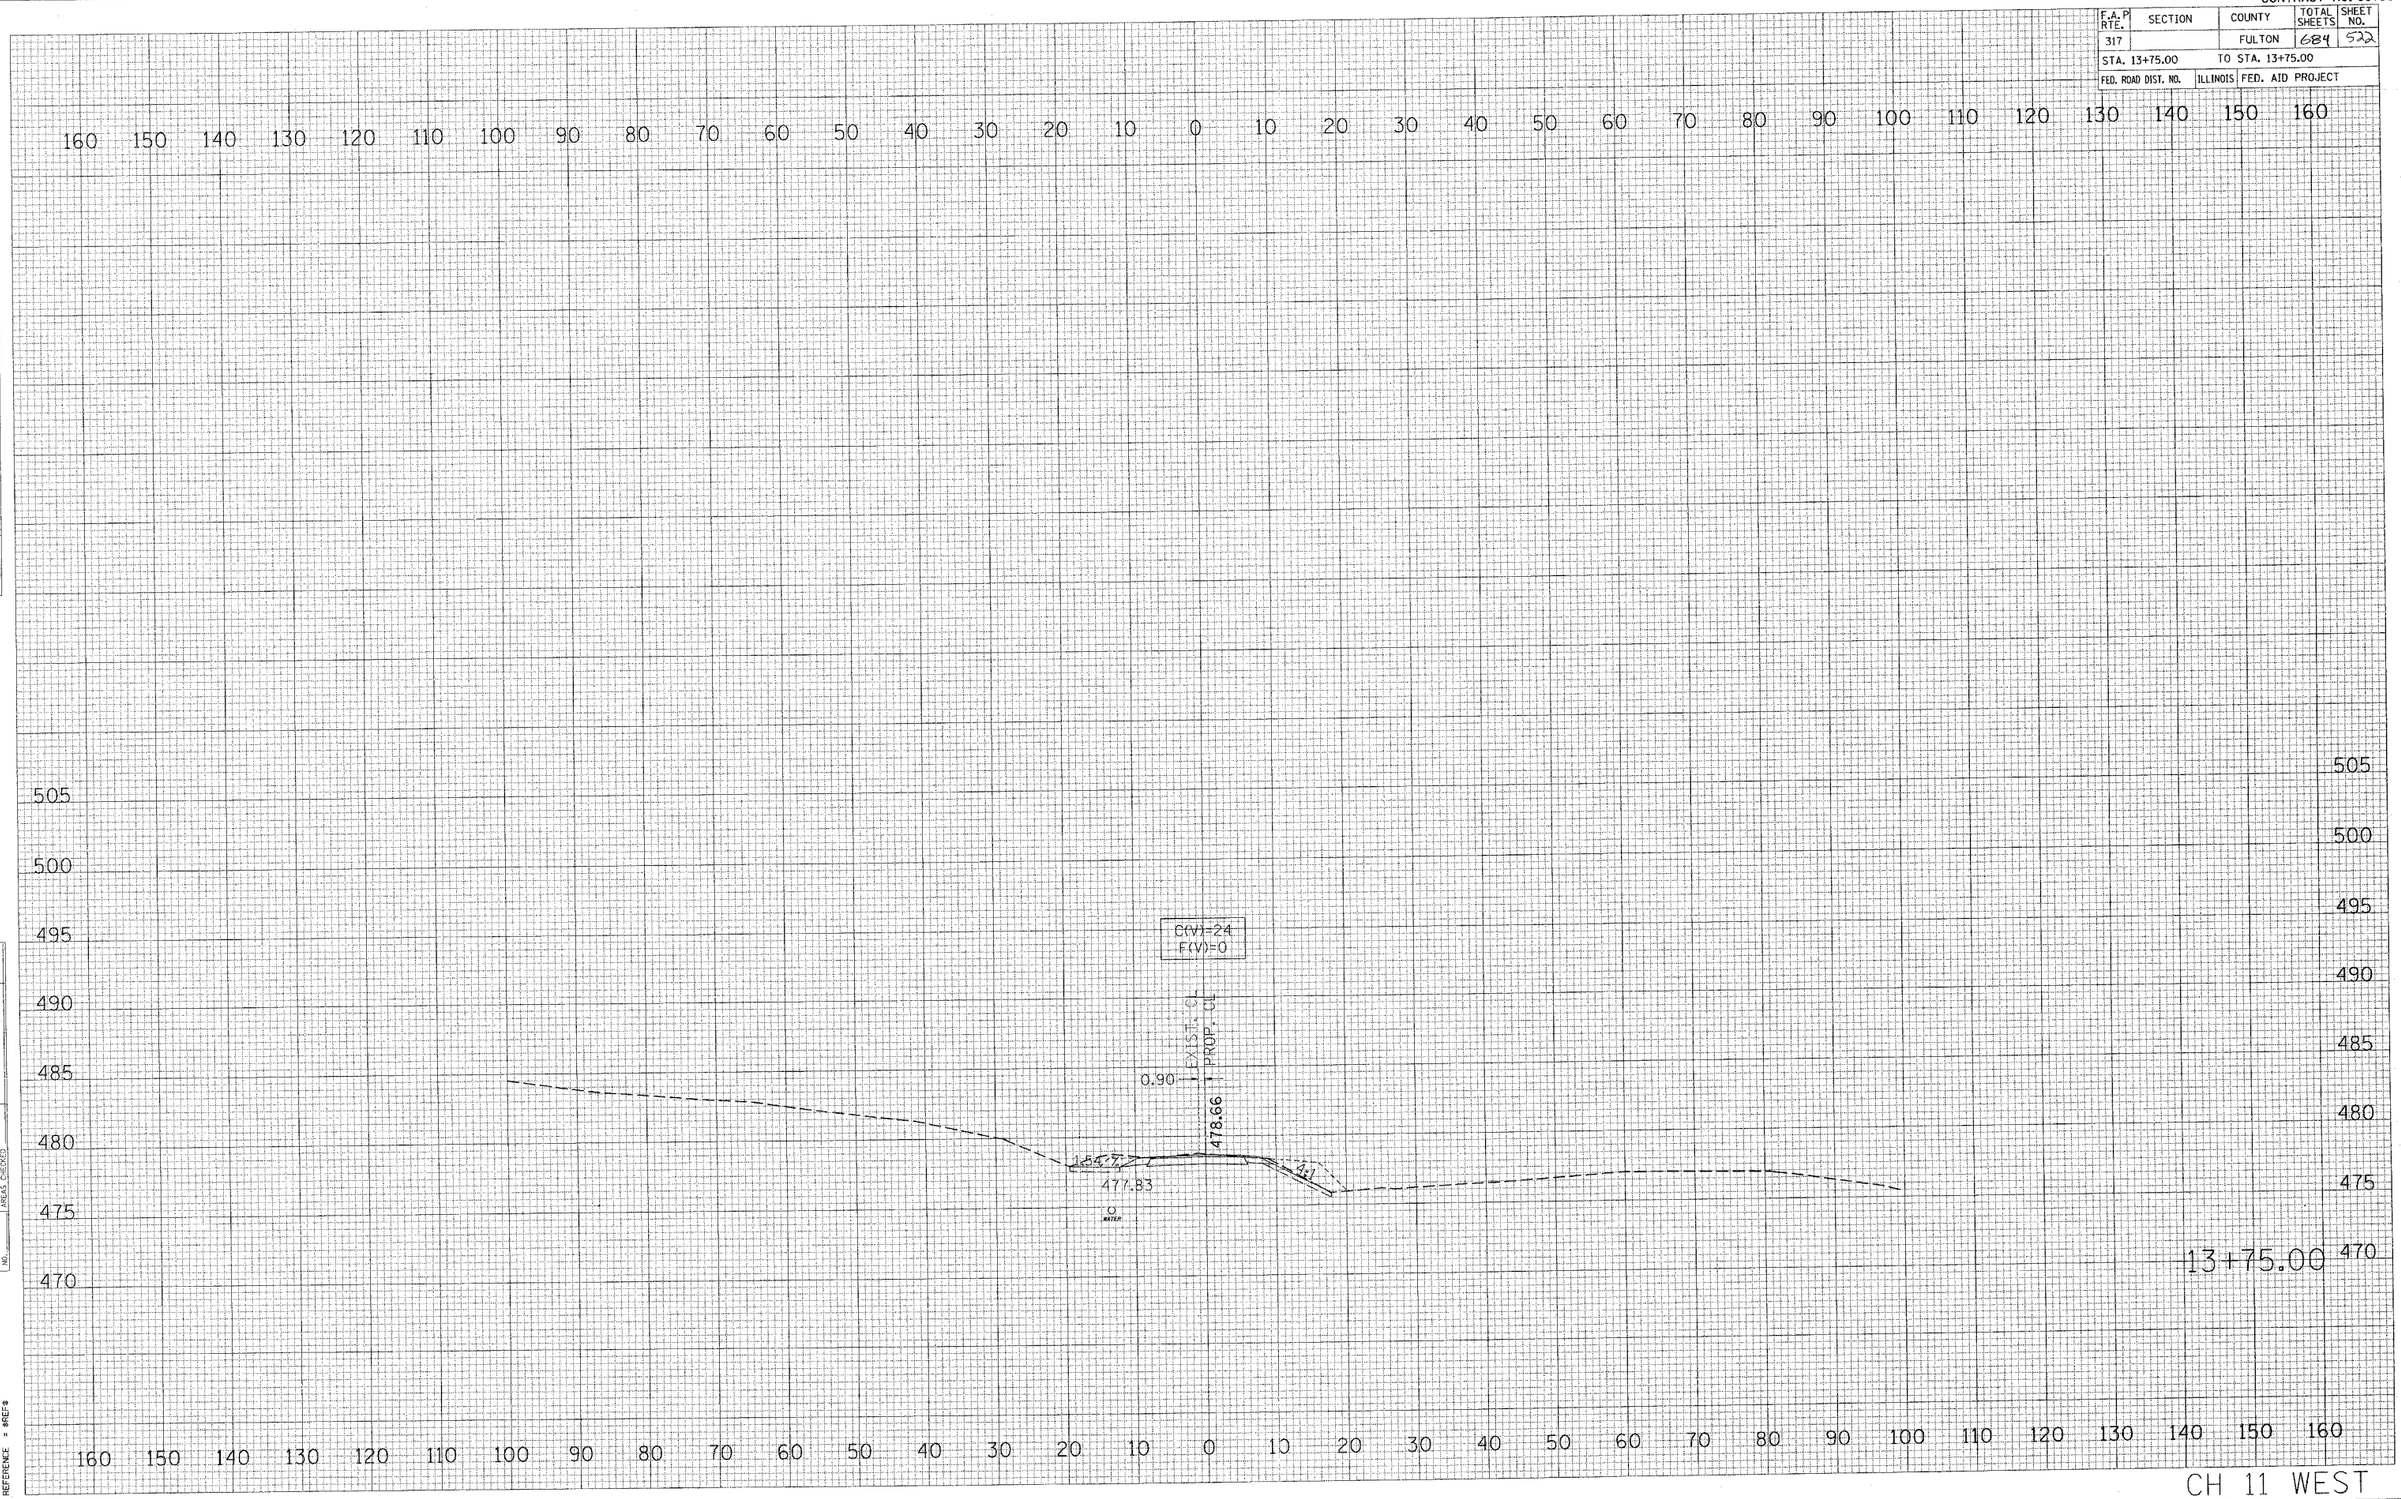

FINAL SURVEY
NOTE BOOK NO.
SURVEYED
PLOTTED
TEMPLATE
AREAS
AREAS CHECKED

ORIGINAL SURVEY
SURVEYED
PLOTTED
TEMPLATE
AREAS
AREAS CHECKED
BY:
DATE

PLOT DATE = 4/8/2025
FILE NAME = c:\pw_work\sc13\us24spoon_ph_2\sheetfacet\88qdp
PLOT SCALE = 20.0000 / IN.
REFERENCE = REF