CONTRACT NO. 88753

F.A.P RTE.	SECTION	COUNTY	TOTAL SHEETS	SHEET NO.
317		FULTON	684	523

STA. 14+00.00 TO STA. 14+00.00

FED. ROAD DIST. NO. | ILLINOIS | FED. AID PROJECT

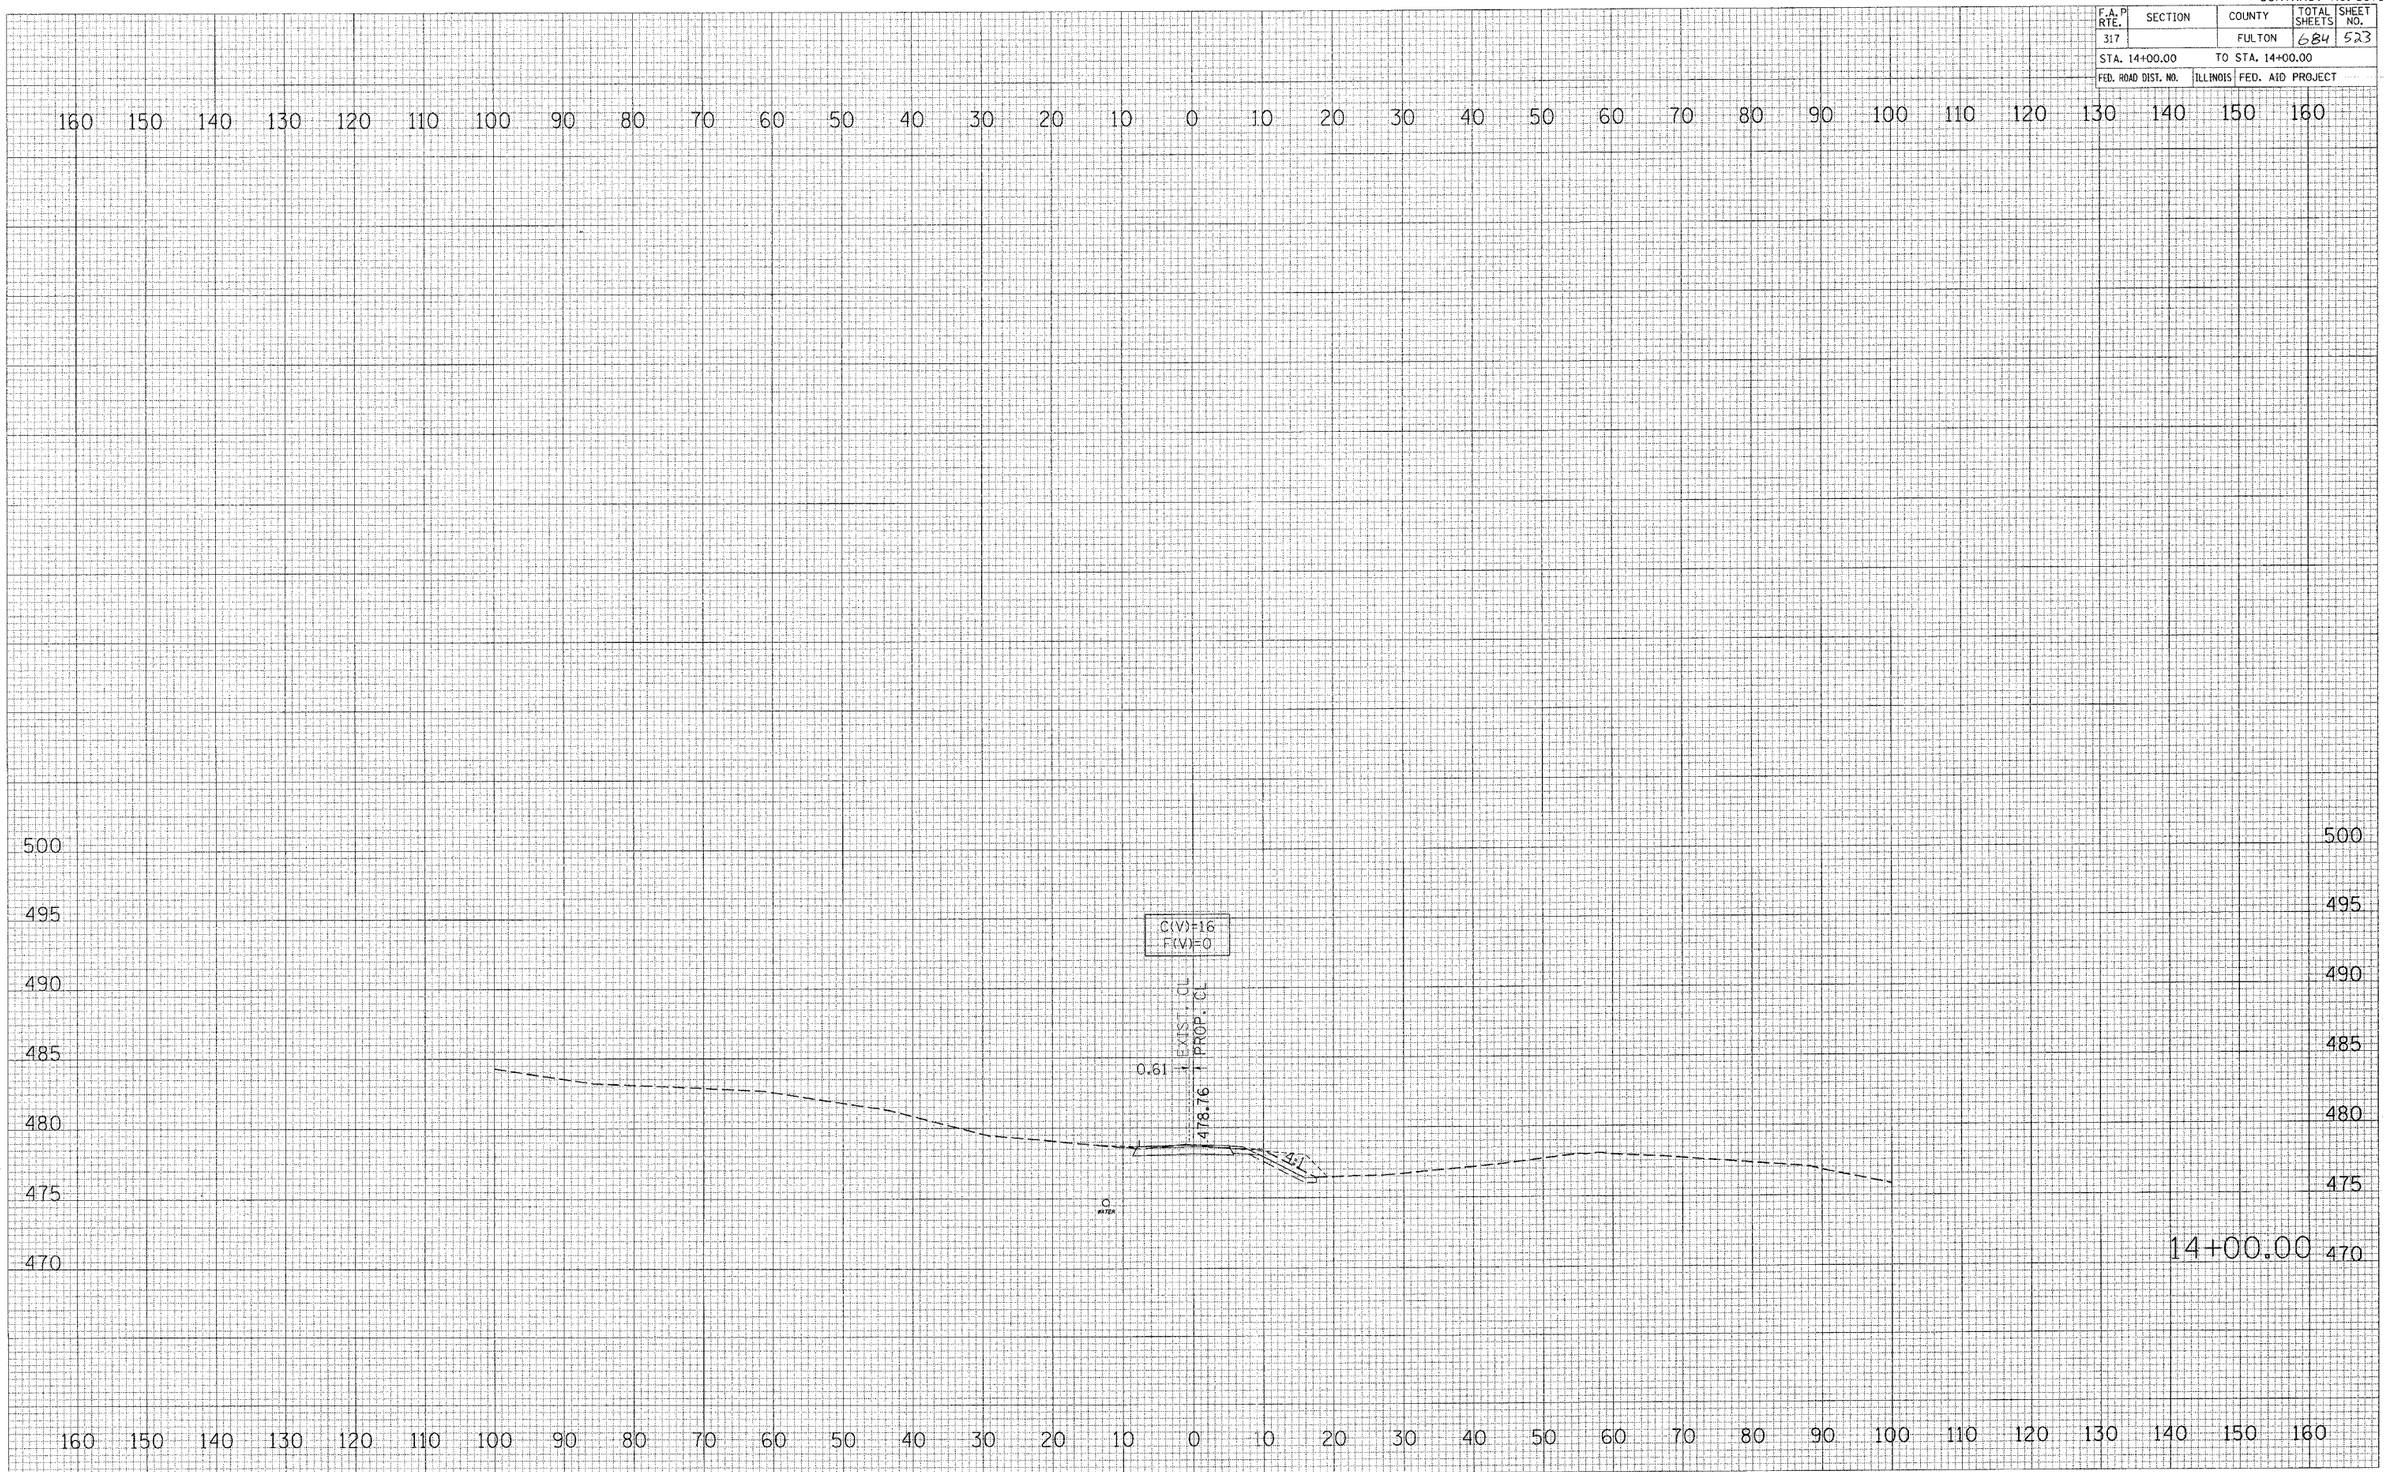

CH 11 WEST

FINAL SURVEY NOTE BOOK NO. | SURVEYED | PLOTTED | TEMPLATE | AREAS | AREAS CHECKED | BY | DATE

ORIGINAL SURVEY NO. | SURVEYED | PLOTTED | TEMPLATE | AREAS | AREAS CHECKED | BY | DATE

PLOT DATE = 4/8/2005
FILE NAME = c:\projects\us24spoon_ph_2\sheets\us24spoon_ph_2\sheets\
PLOT SCALE = 10.0000 ' / IN.
REFERENCE = REF