CONTRACT NO. 88753

F.A.P RTE.	SECTION	COUNTY	TOTAL SHEETS	SHEET NO.
317		FULTON	684	538
STA. 661+00.00		TO STA. 661+25.00		
FED. ROAD DIST. NO.	ILLINOIS	FED. AID PROJECT		

FINAL SURVEY — NOTE BOOK — NO. — SURVEYED — PLOTTED — TEMPLATE — AREAS — AREAS CHECKED — BY — DATE

ORIGINAL SURVEY — NOTE BOOK — NO. — SURVEYED — PLOTTED — TEMPLATE — AREAS — AREAS CHECKED — BY — DATE
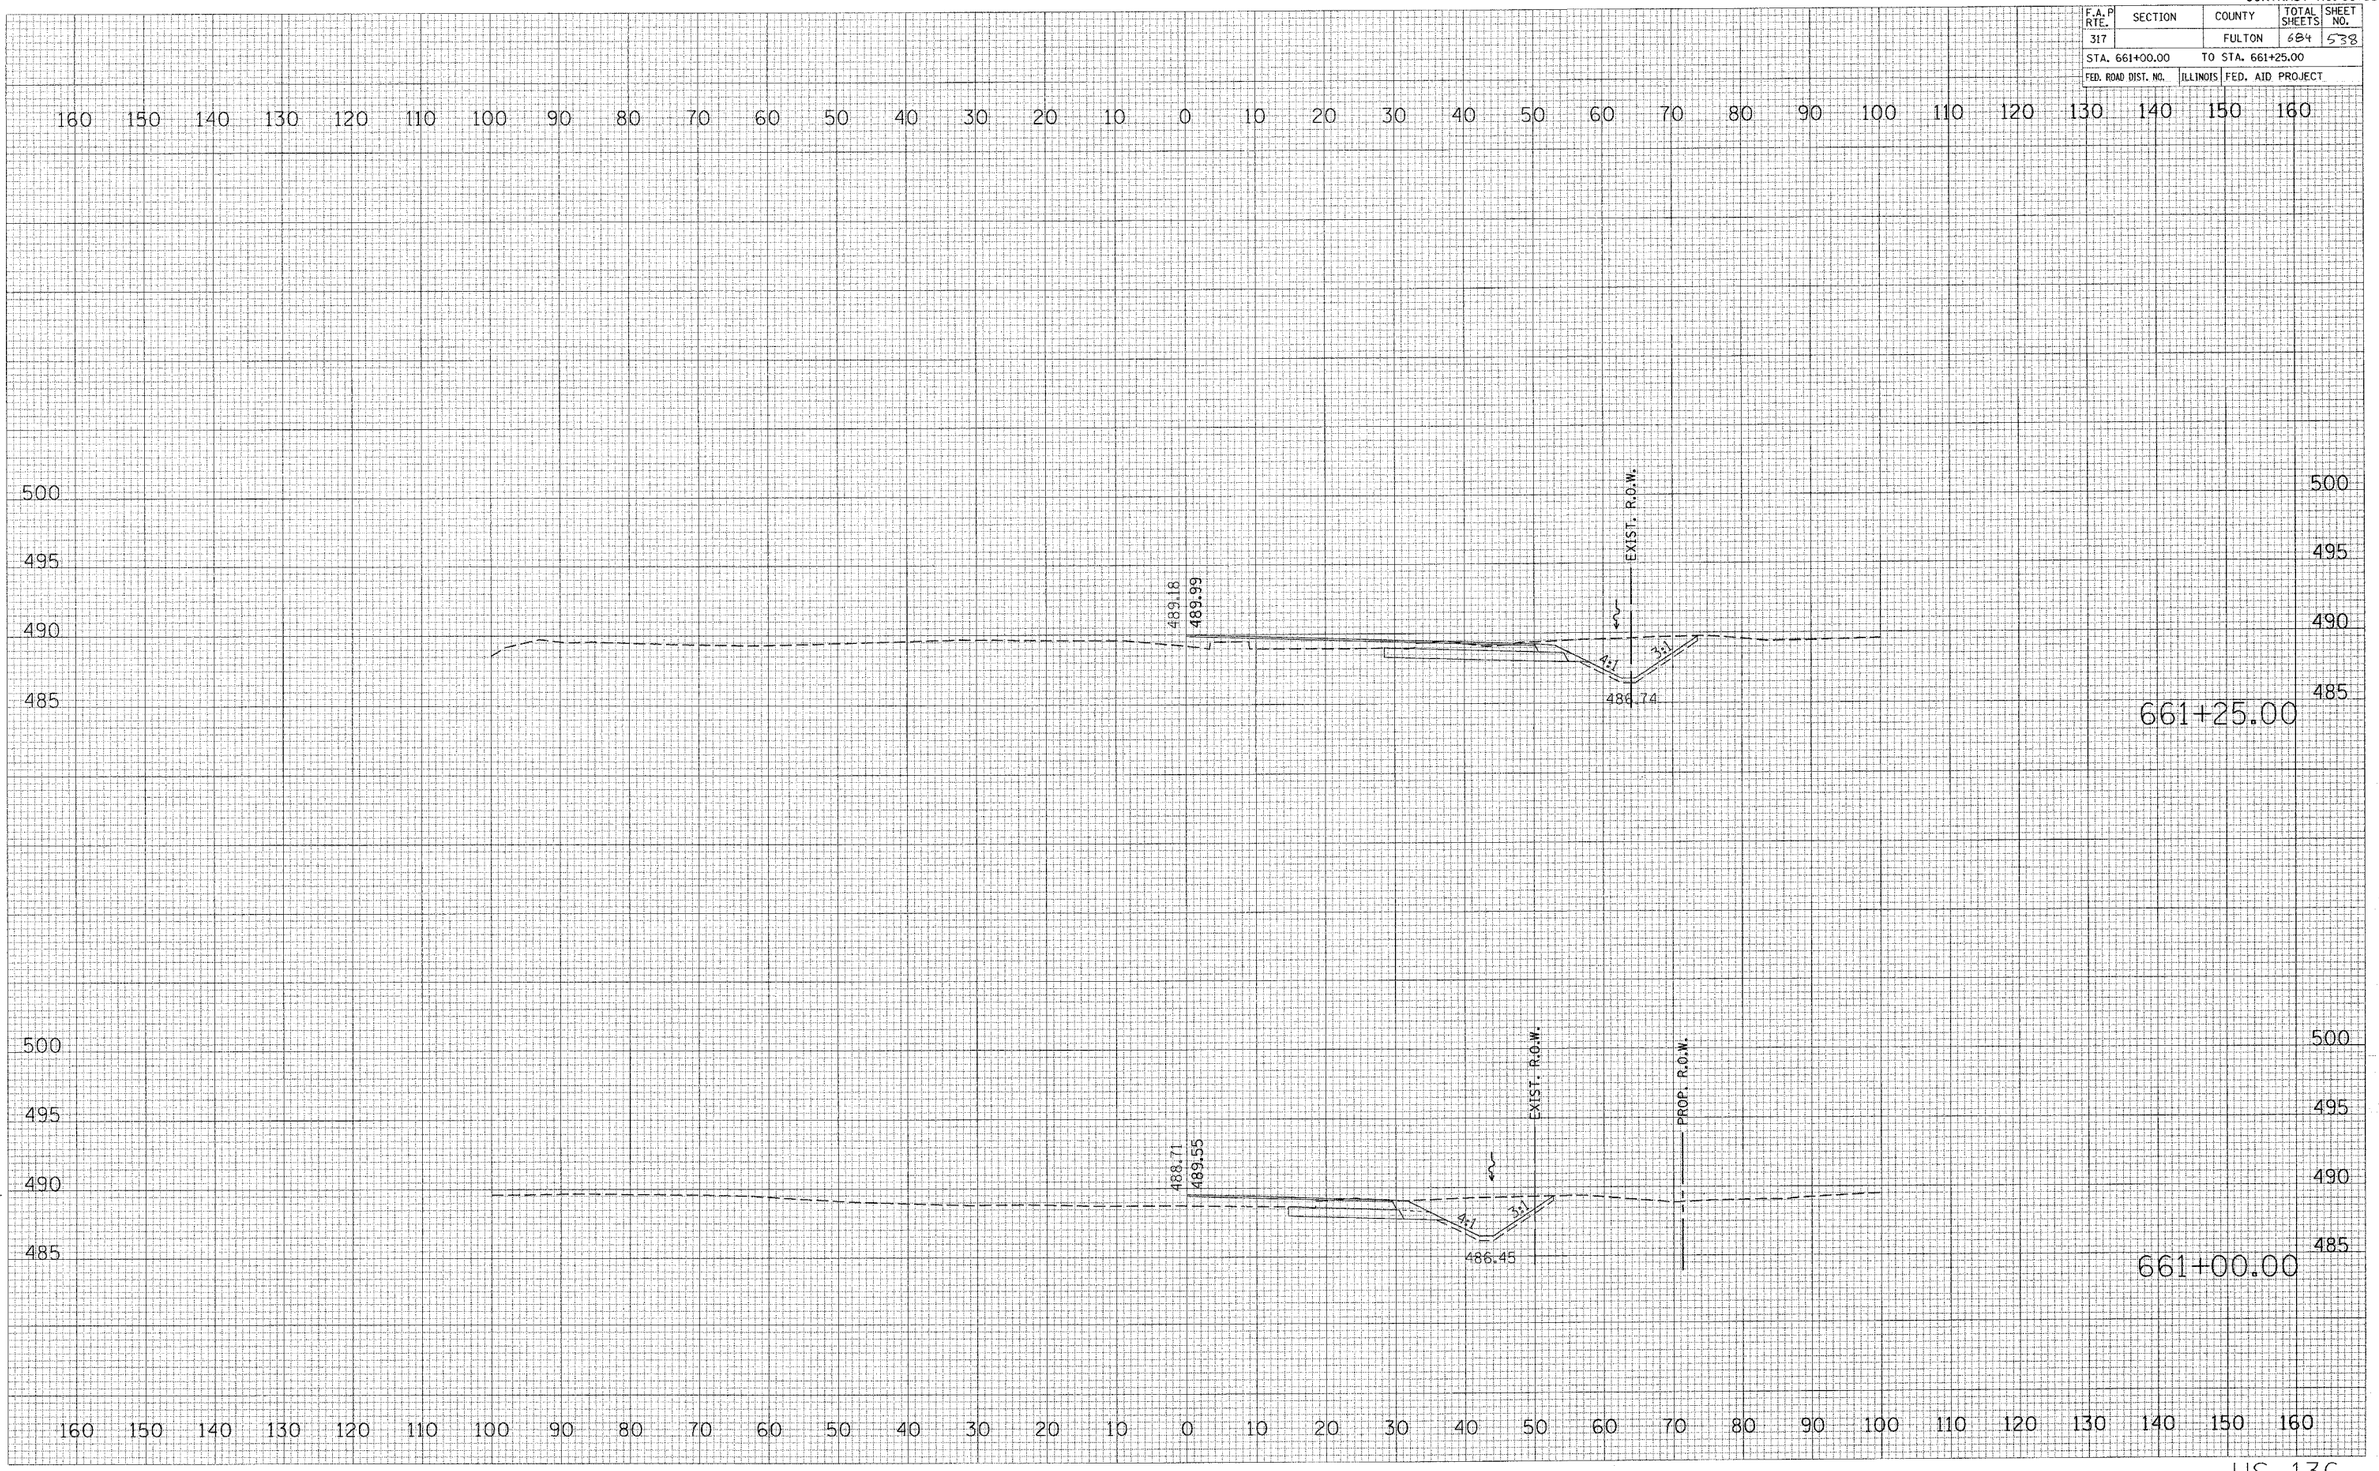
PLOT DATE = 4/6/2005
FILE NAME = c:\projects\us24spoonph_2\sheets\sht1sheet1.dgn
PLOT SCALE = 10.0000 ' / IN.
REFERENCE = REF