CONTRACT NO. 88753

F.A.P RTE.	SECTION	COUNTY	TOTAL SHEETS	SHEET NO.
317		FULTON	689	551
STA. +80.00		TO STA. +90.00		
FED. ROAD DIST. NO.	ILLINOIS	FED. AID PROJECT		

FINAL SURVEY	BY	DATE
SURVEYED		
ADDED		
TEMPLATE		
AREAS		
NOTE BOOK	AREAS CHECKED	
NO.		

ORIGINAL SURVEY	BY	DATE
SURVEYED		
ADDED		
TEMPLATE		
AREAS		
NO.	AREAS CHECKED	

PLOT DATE = 4/8/2025
FILE NAME = c:\projects\sa24scon_ph_2\sheets\sa24scon02.dgn
PLOT SCALE = 10.0000 ' / IN.
REFERENCE = REF

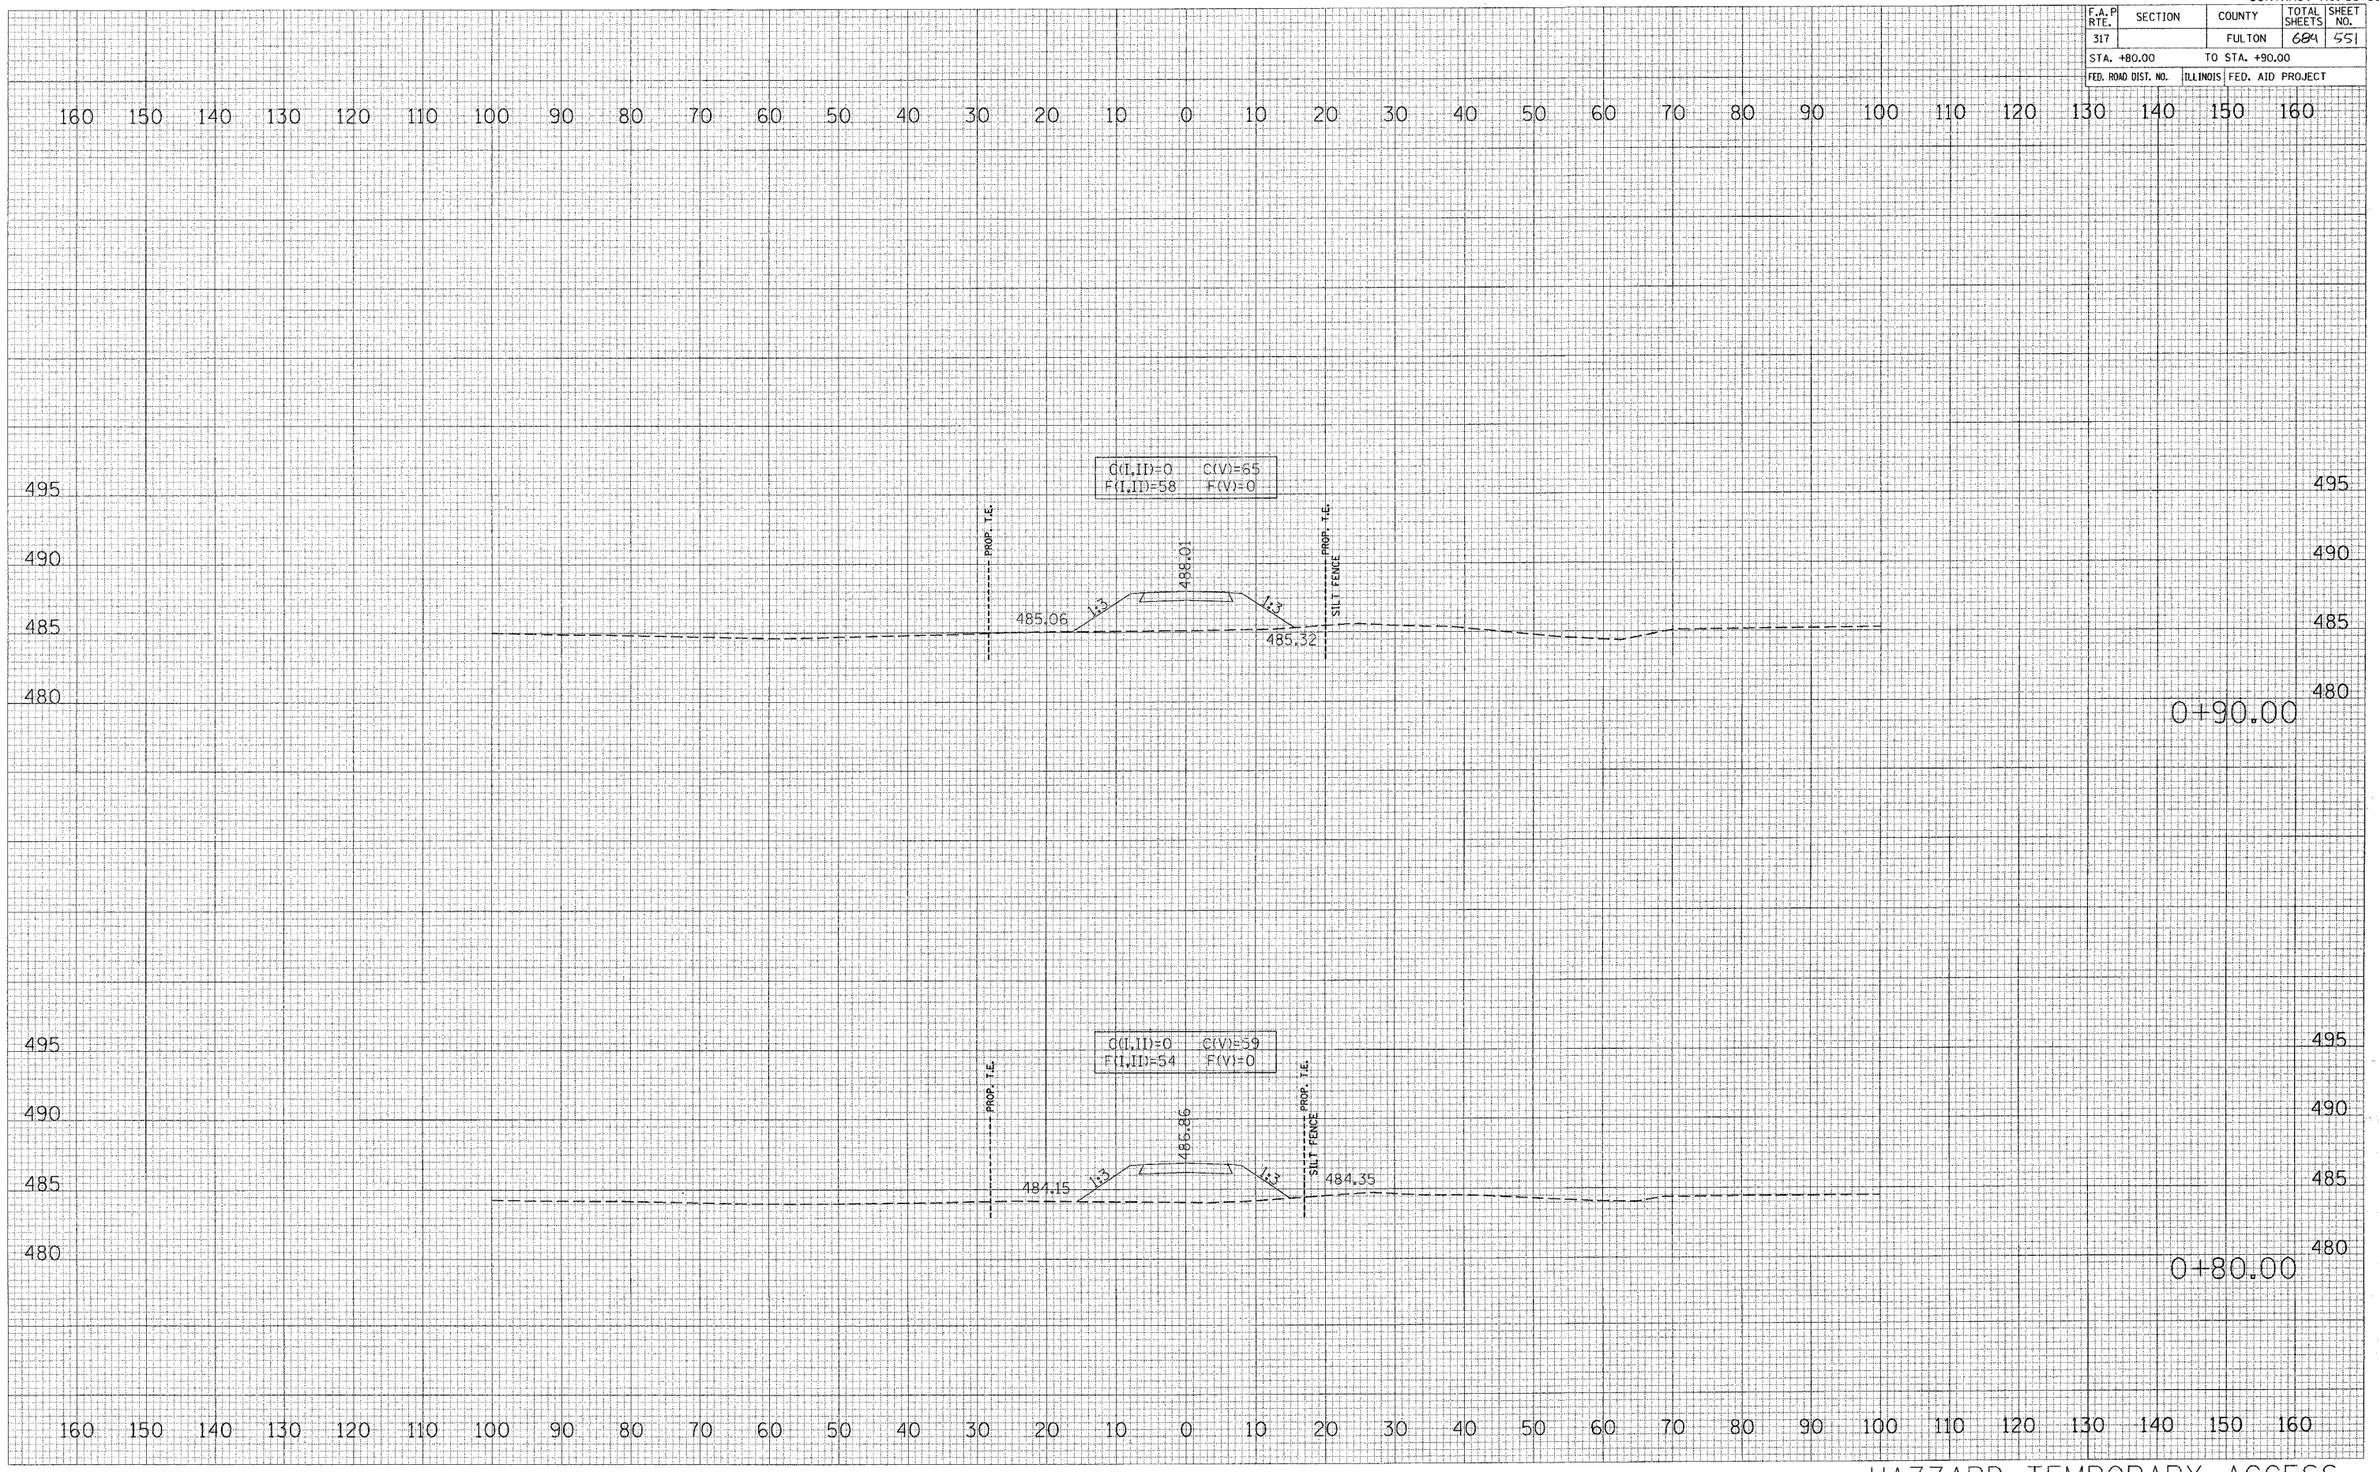

HAZZARD TEMPORARY ACCESS