CONTRACT NO. 88753

F.A.P RTE.	SECTION	COUNTY	TOTAL SHEETS	SHEET NO.
317		FULTON	684	559
STA. 2+00.00		TO STA. 2+00.00		
FED. ROAD DIST. NO.	ILLINOIS	FED. AID PROJECT		

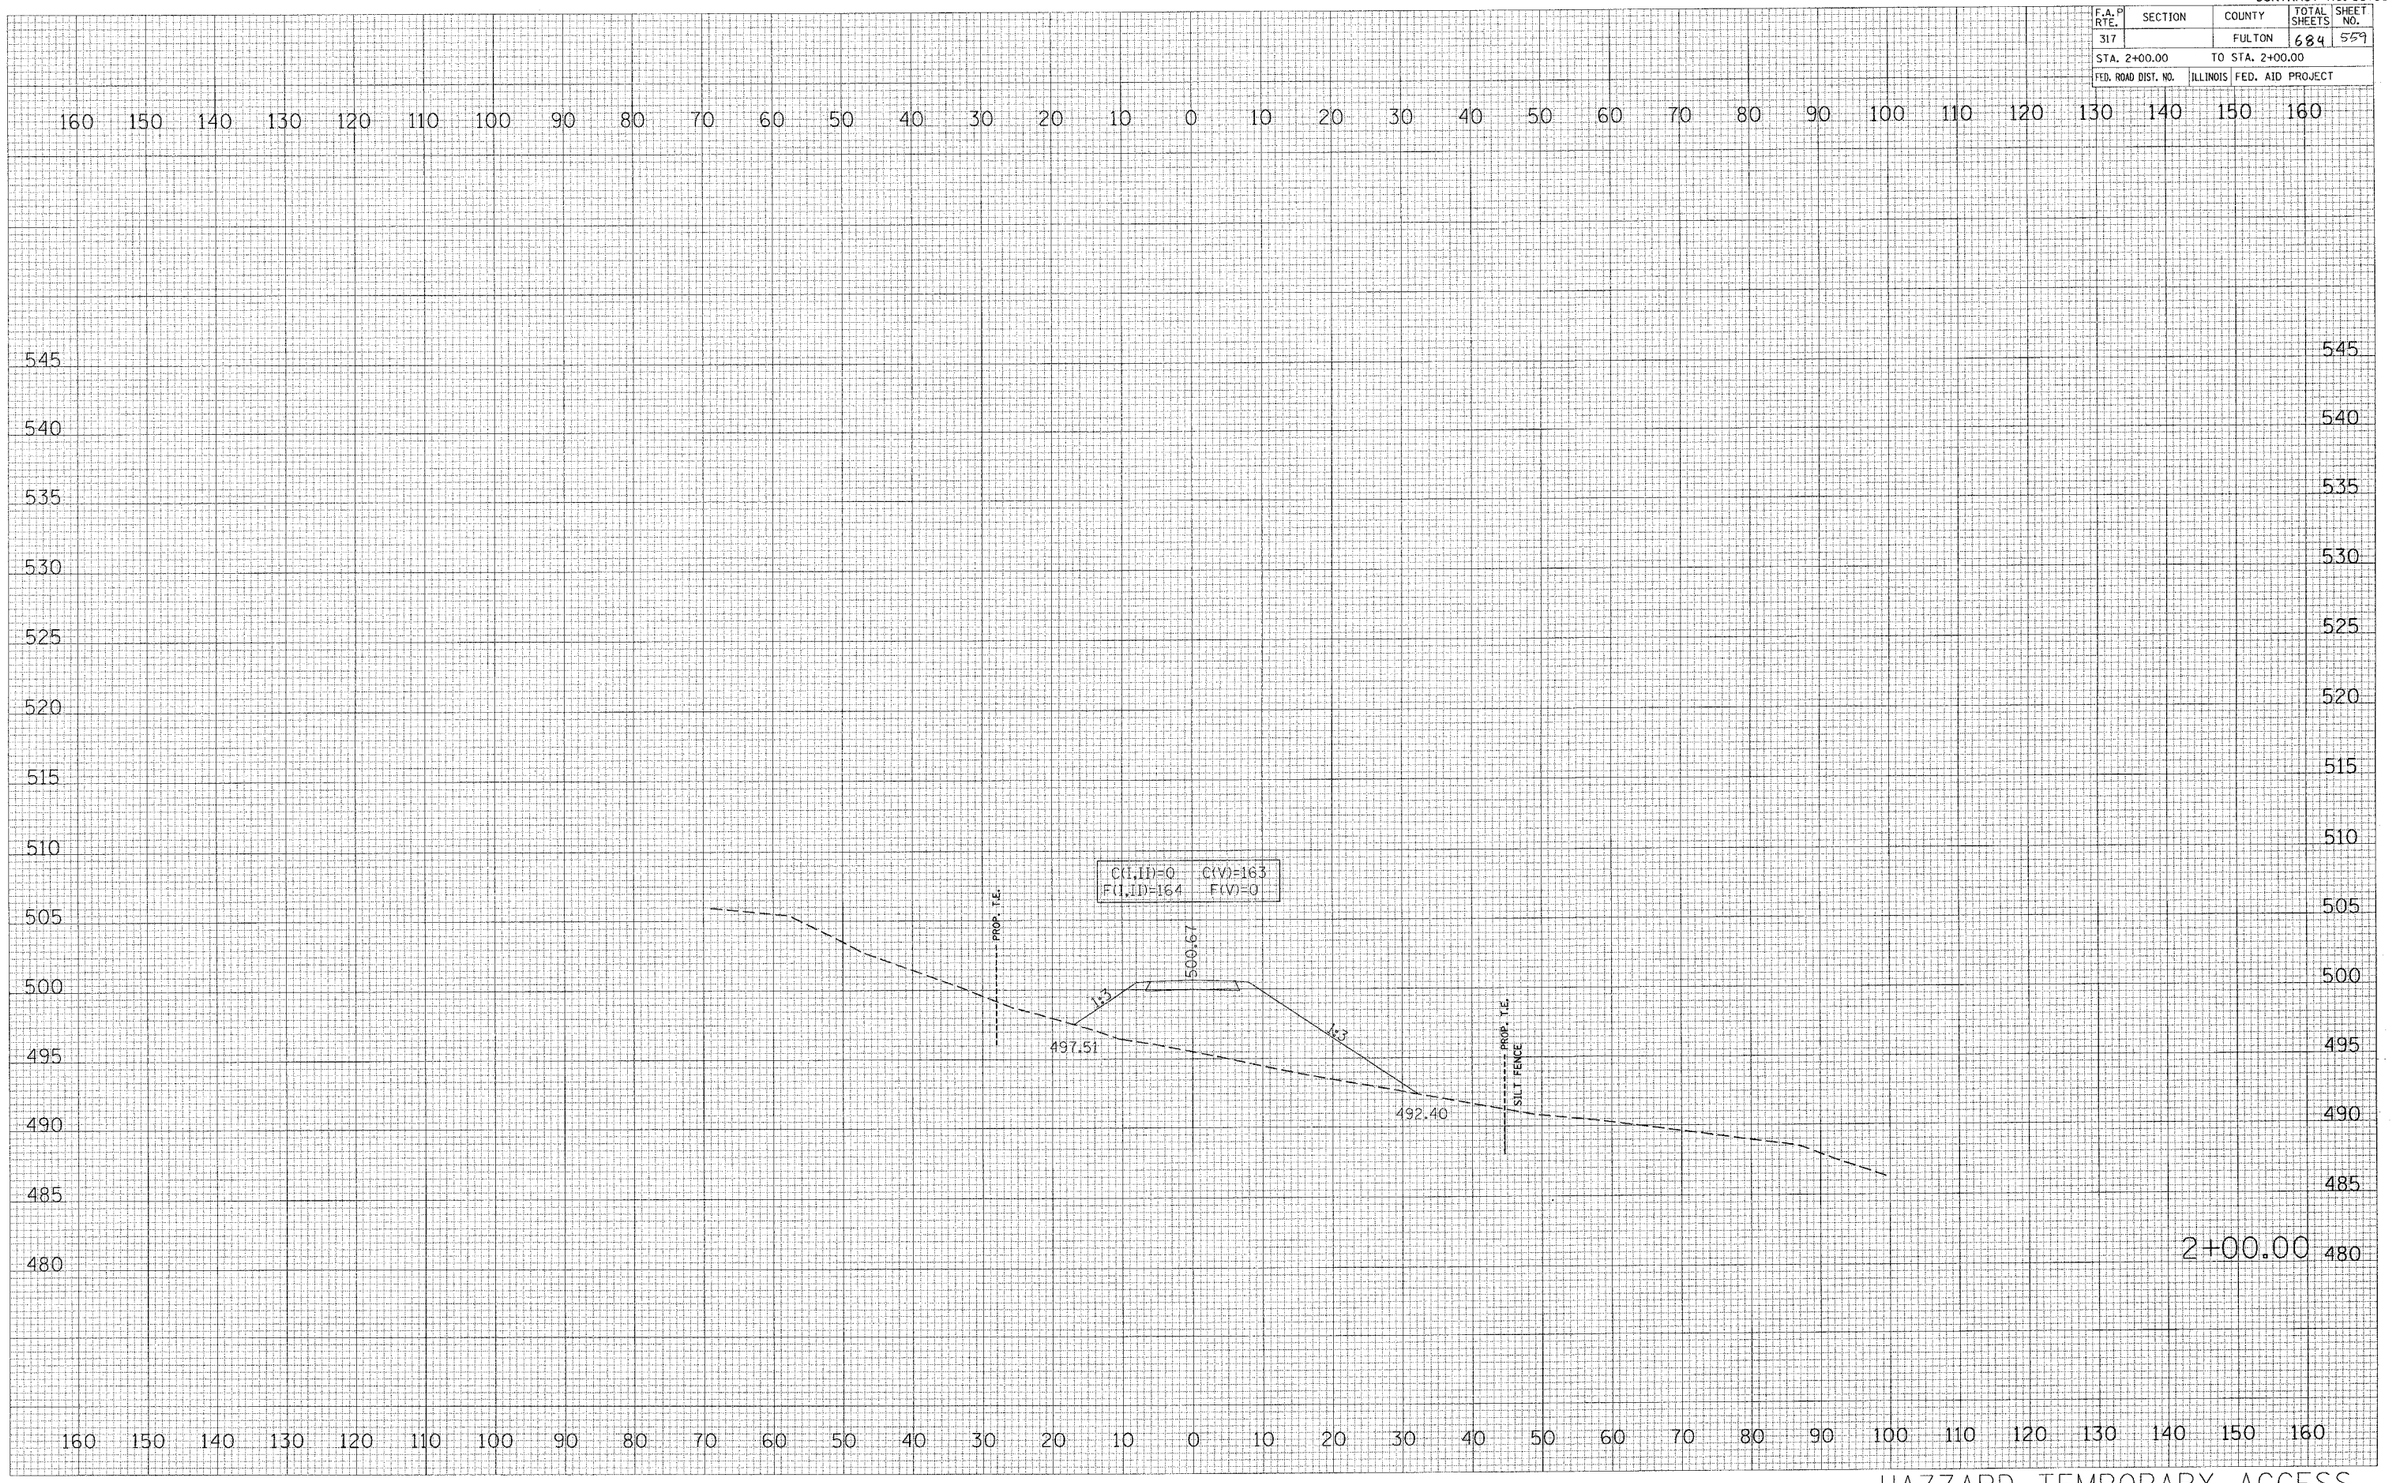

HAZZARD TEMPORARY ACCESS

ORIGINAL SURVEY | BY | DATE
SURVEYED
PLOTTED
TEMPLATE
AREAS
AREAS CHECKED
NO.

FINAL SURVEY
NOTE BOOK
NO.

PLOT DATE = 4/9/2025
FILE NAME = d:\projects\us24soon_gh_2\sheets\us24soon_gh_2tsheet.dgn
PLOT SCALE = 10.0000 ' / IN.
PLOT NO. = 4
REFERENCE = REF