CONTRACT NO. 88753

F.A.P RTE.	SECTION	COUNTY	TOTAL SHEETS	SHEET NO.
317		FULTON	684	561
STA. 2+20.00		TO STA. 2+20.00		
FED. ROAD DIST. NO.	ILLINOIS	FED. AID PROJECT		

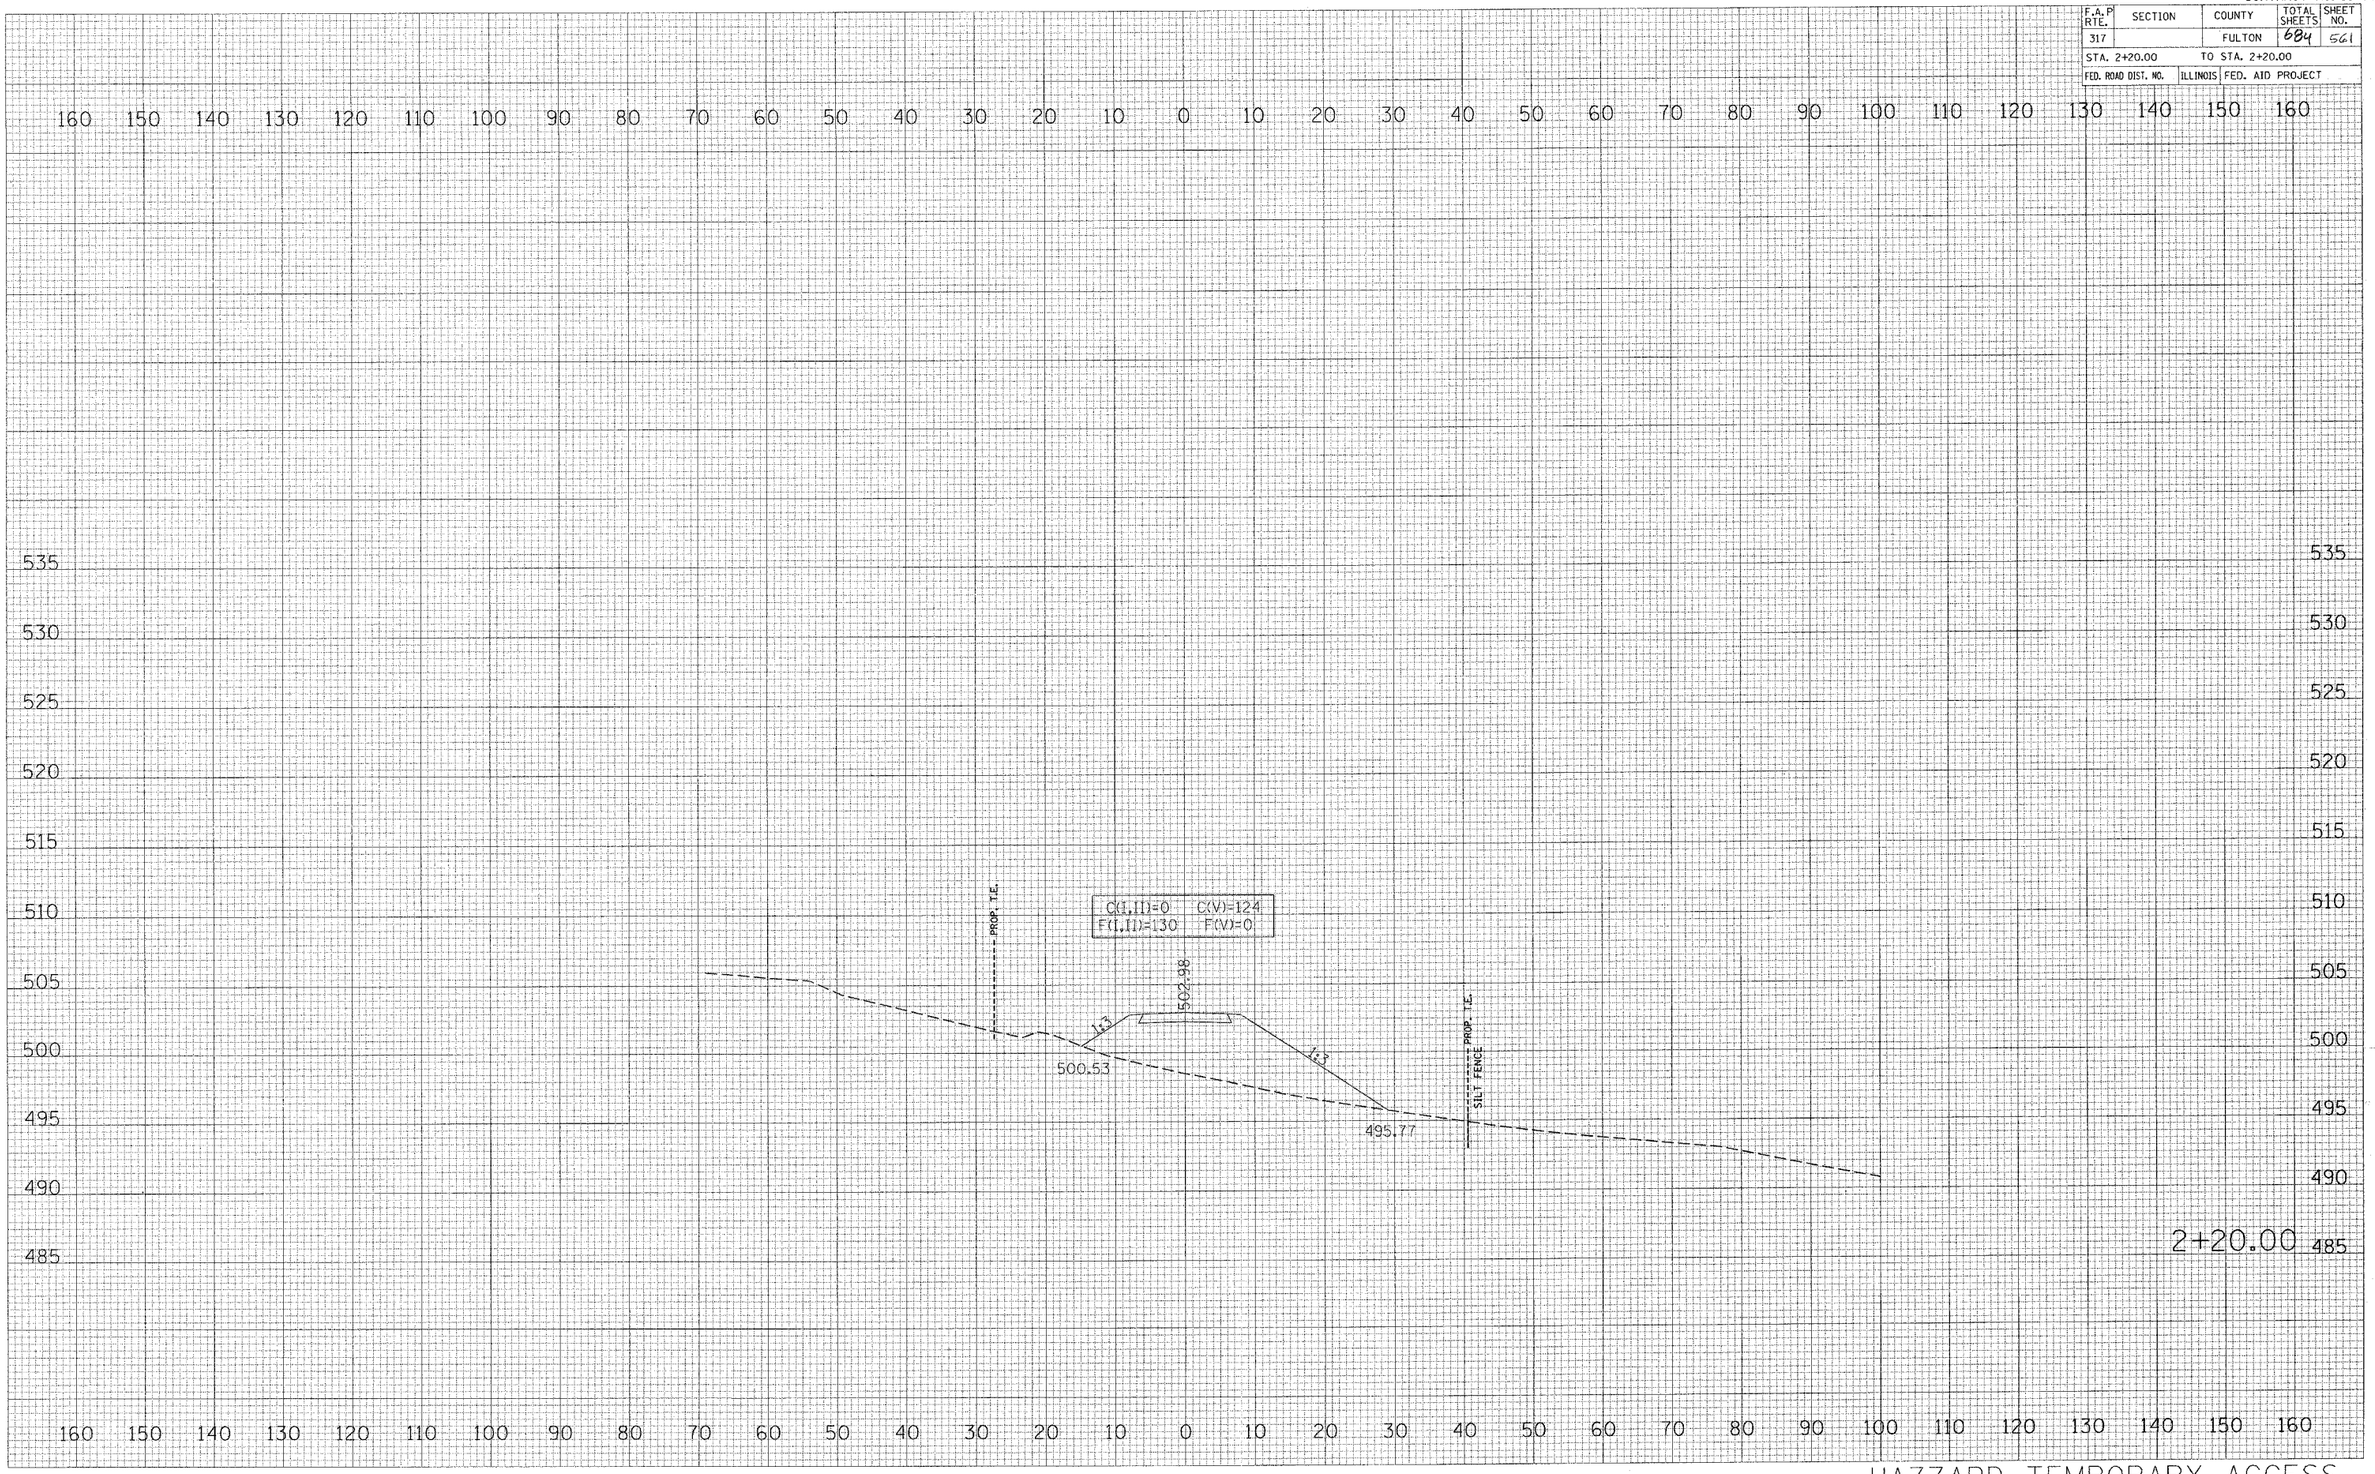

HAZZARD TEMPORARY ACCESS

FINAL SURVEY
NOTE BOOK NO.
SURVEYED
PLOTTED
TEMPLATE
AREAS
AREAS CHECKED
BY
DATE

ORIGINAL SURVEY
NO.
SURVEYED
PLOTTED
TEMPLATE
AREAS
AREAS CHECKED
BY
DATE

PLOT DATE = 4/8/2005
FILE NAME = c:\projects\us24spoon_ph_2\sheets\hazzard.dgn
PLOT SCALE = 10.0000 ' / IN.
REFERENCE = REF