CONTRACT NO. 88753

F.A.P RTE.	SECTION	COUNTY	TOTAL SHEETS	SHEET NO.
317		FULTON	684	565
STA. 2+60.00		TO STA. 2+60.00		
FED. ROAD DIST. NO.	ILLINOIS	FED. AID PROJECT		

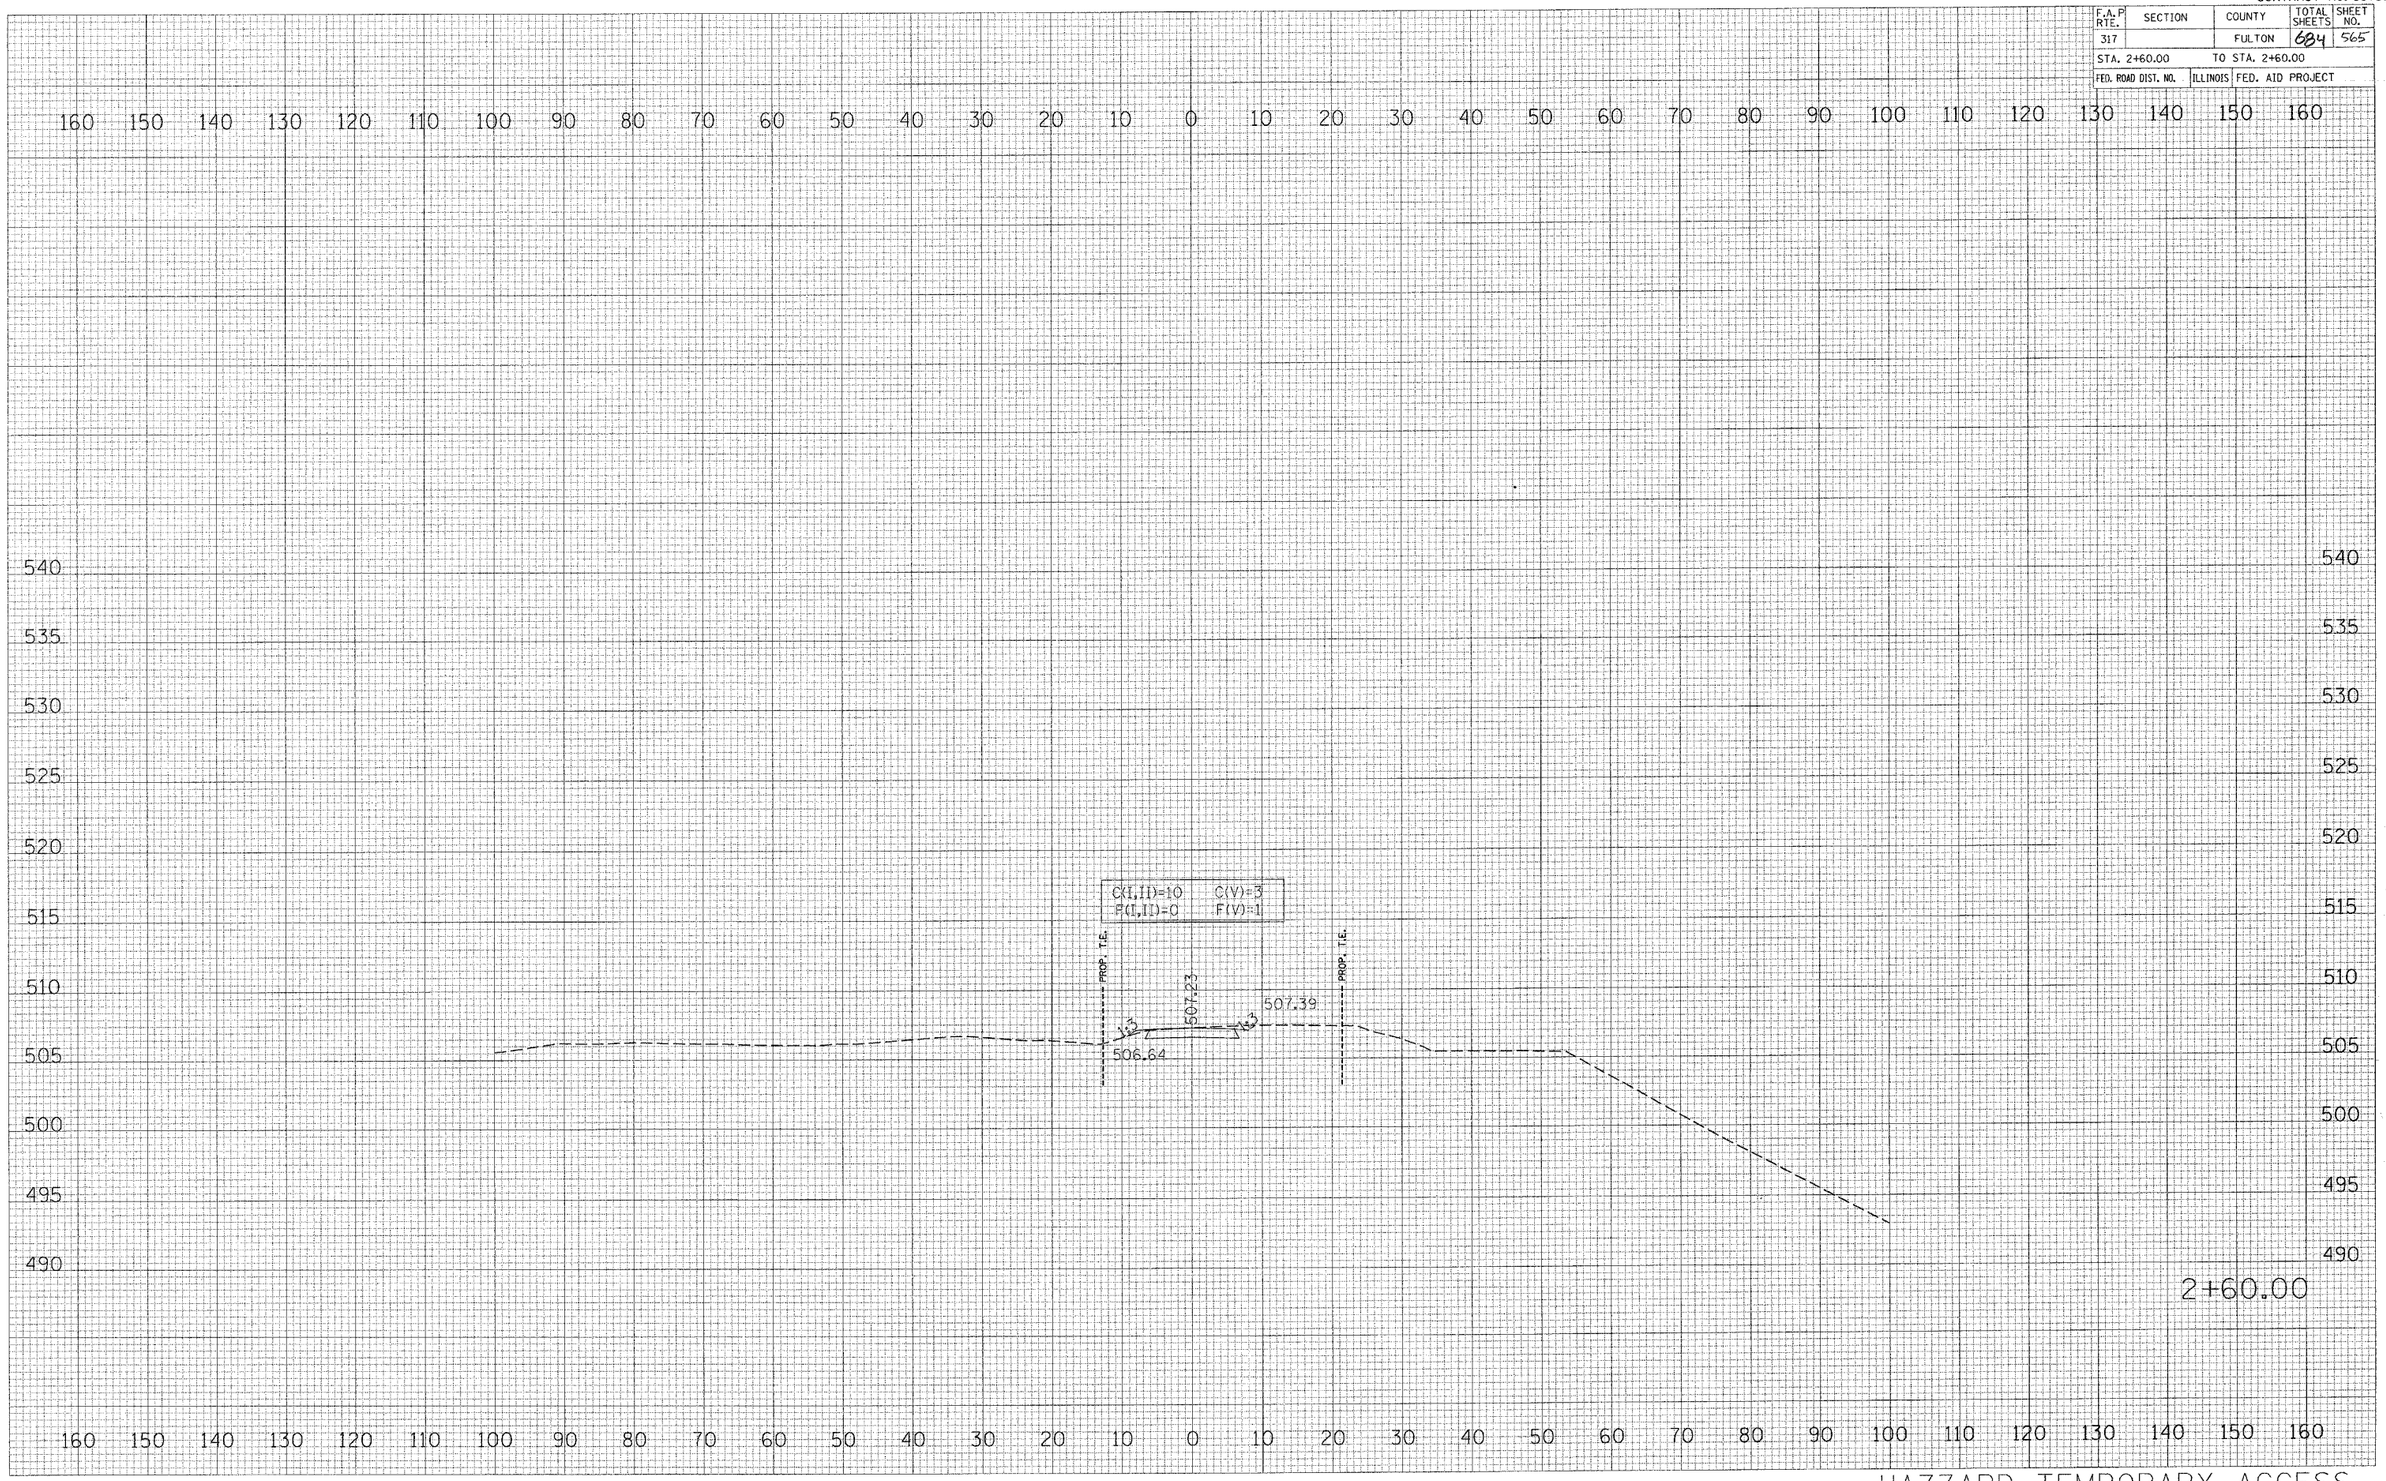

HAZZARD TEMPORARY ACCESS

FINAL SURVEY | NOTE BOOK | NO. | SURVEYED | PLOTTED | TEMPLATE | AREAS | AREAS CHECKED | BY | DATE

ORIGINAL SURVEY | NO. | SURVEYED | PLOTTED | TEMPLATE | AREAS | AREAS CHECKED | BY | DATE

PLOT DATE = 4/8/2005
FILE NAME = c:\projects\us24spoon_ph_2\sheets\hazzard.dgn
PLOT SCALE = 10.0000 ' / IN.
REFERENCE = REF