CONTRACT NO. 88753

F.A.P RTE.	SECTION	COUNTY	TOTAL SHEETS	SHEET NO.
317		FULTON	684	571
STA. 1+25.00		TO STA. 1+50.00		
FED. ROAD DIST. NO.	ILLINOIS	FED. AID PROJECT		

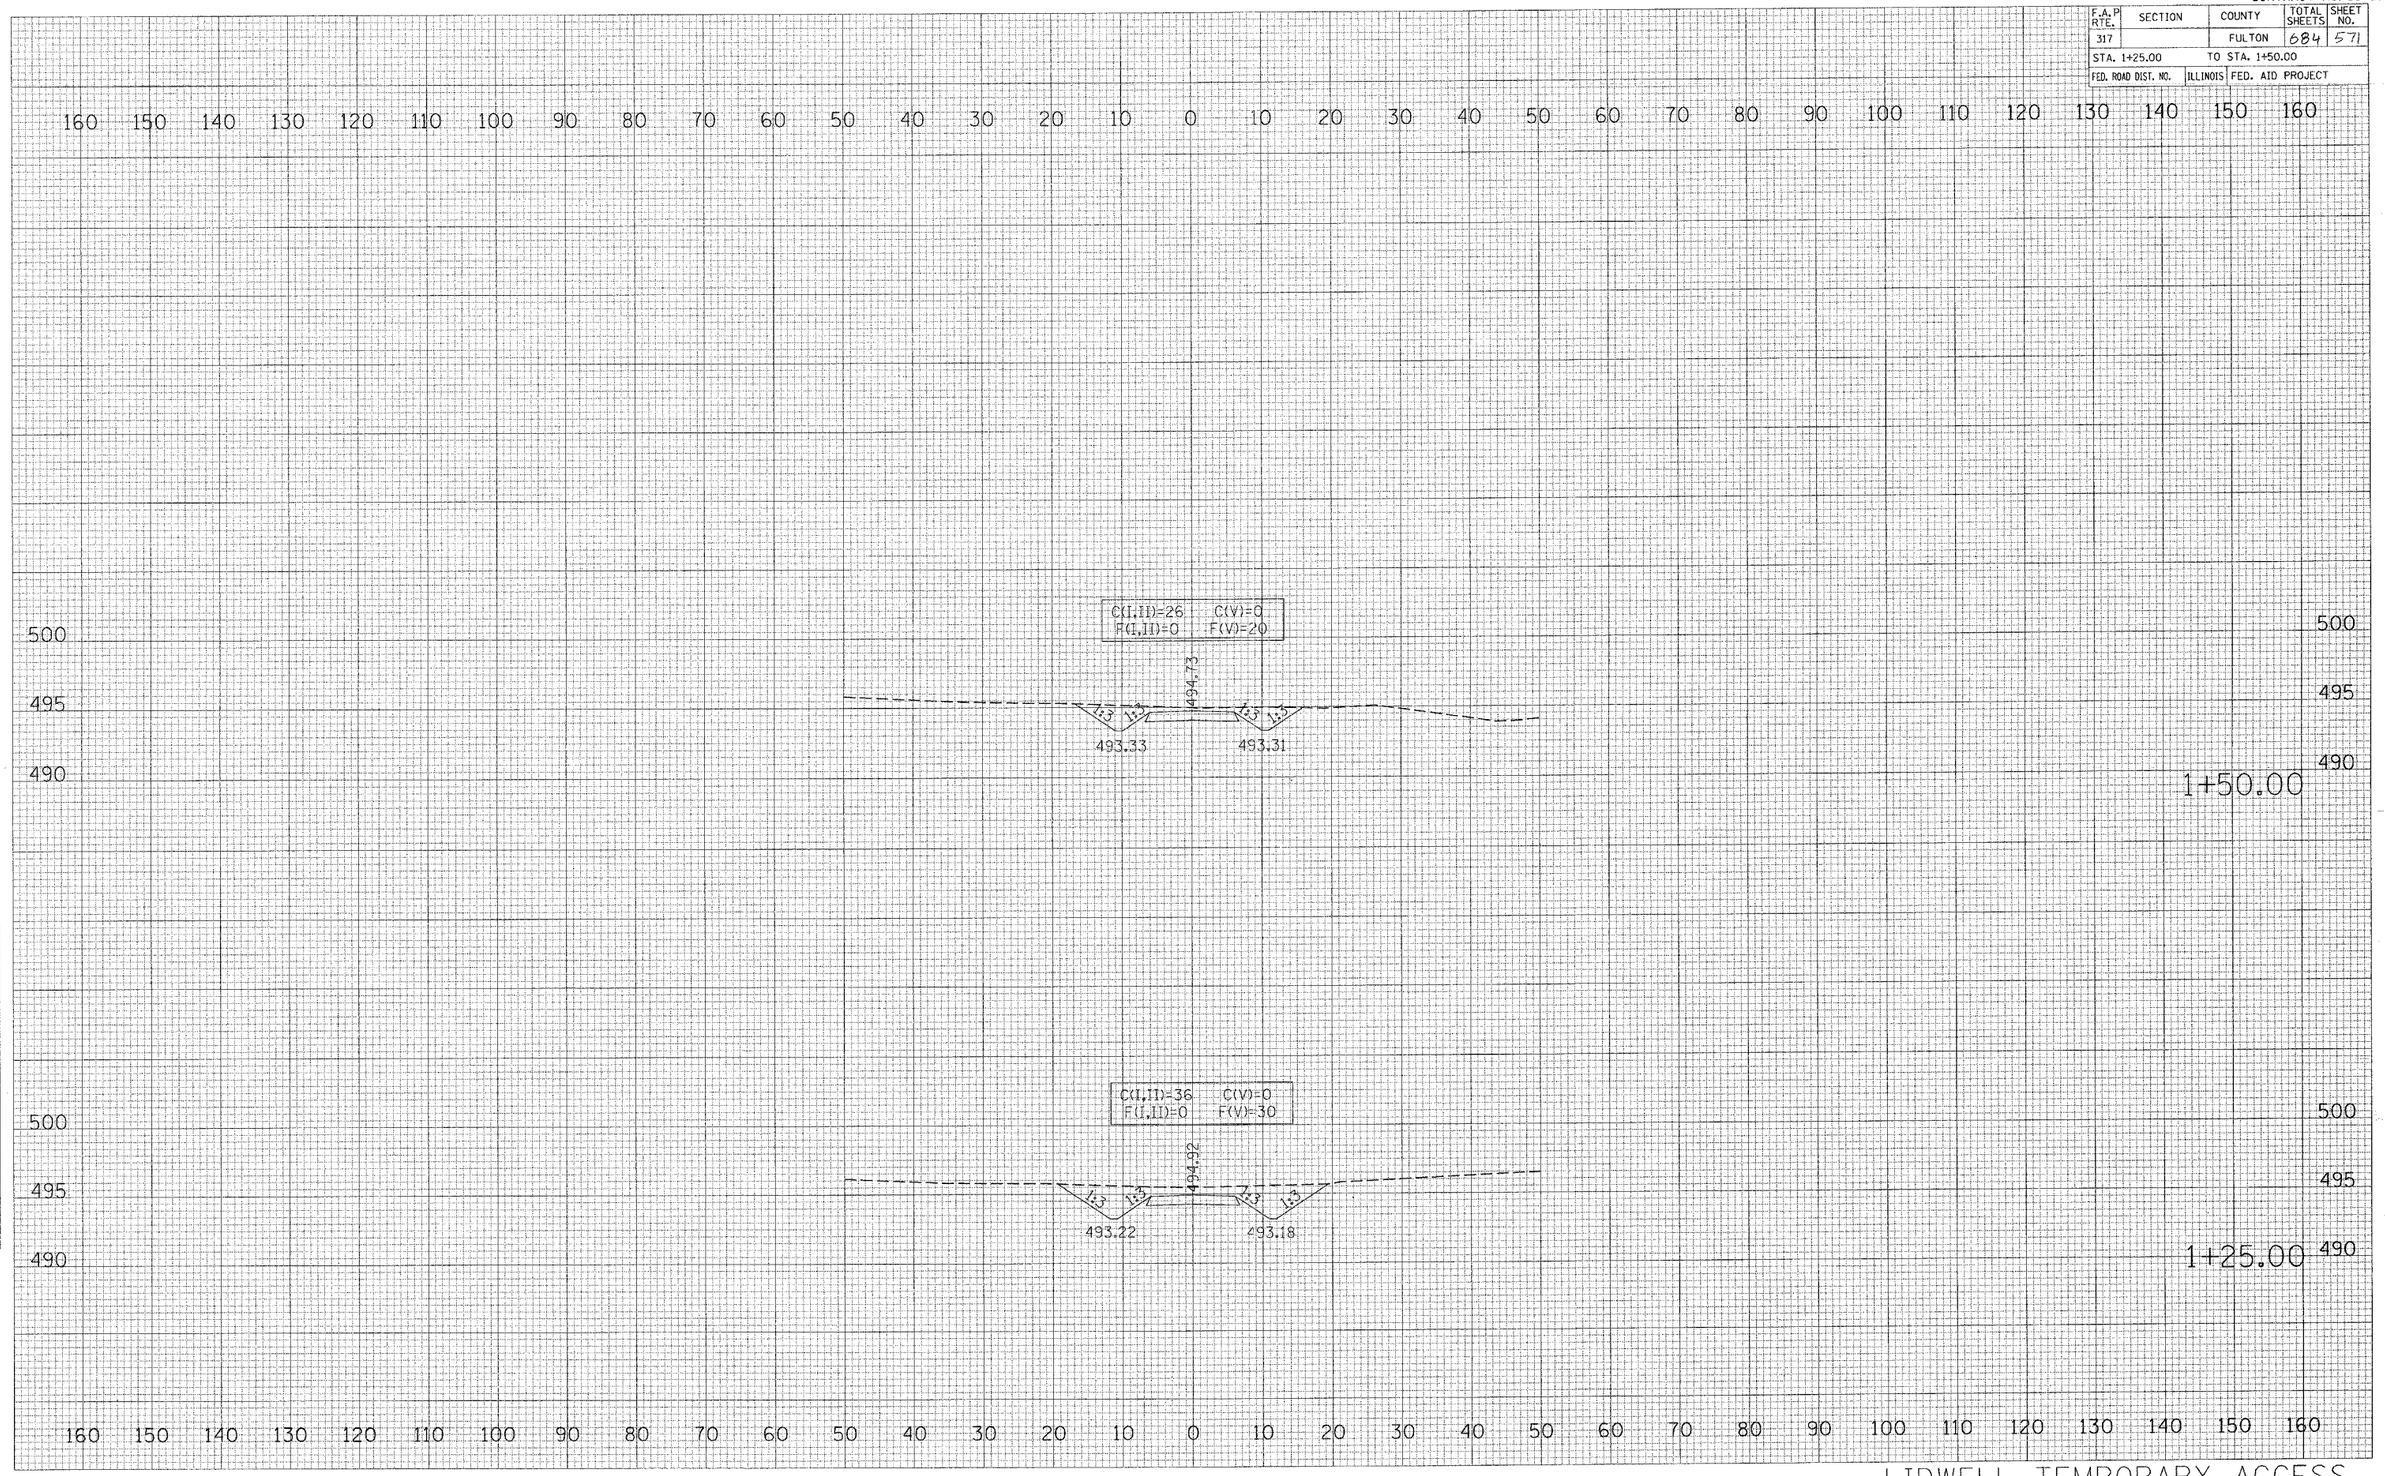

LIDWELL TEMPORARY ACCESS

FINAL SURVEY	BY	DATE
NOTE BOOK		
NO.		

SURVEYED
PLOTTED
TEMPLATE
AREAS
AREAS CHECKED

ORIGINAL SURVEY	BY	DATE

SURVEYED
PLOTTED
TEMPLATE
AREAS
AREAS CHECKED

PLOT DATE = 4/6/2005
FILE NAME = c:\pw_acts\us24spoon_ph_2\sheets\lidwellplan.dgn
PLOT SCALE = 10.0000 ' / IN.
REFERENCE = 4MCFF