CONTRACT NO. 88753

F.A.P RTE.	SECTION	COUNTY	TOTAL SHEETS	SHEET NO.
317		FULTON	684	575
STA. 78+67.46		TO STA. 78+67.46		
FED. ROAD DIST. NO.	ILLINOIS	FED. AID PROJECT		

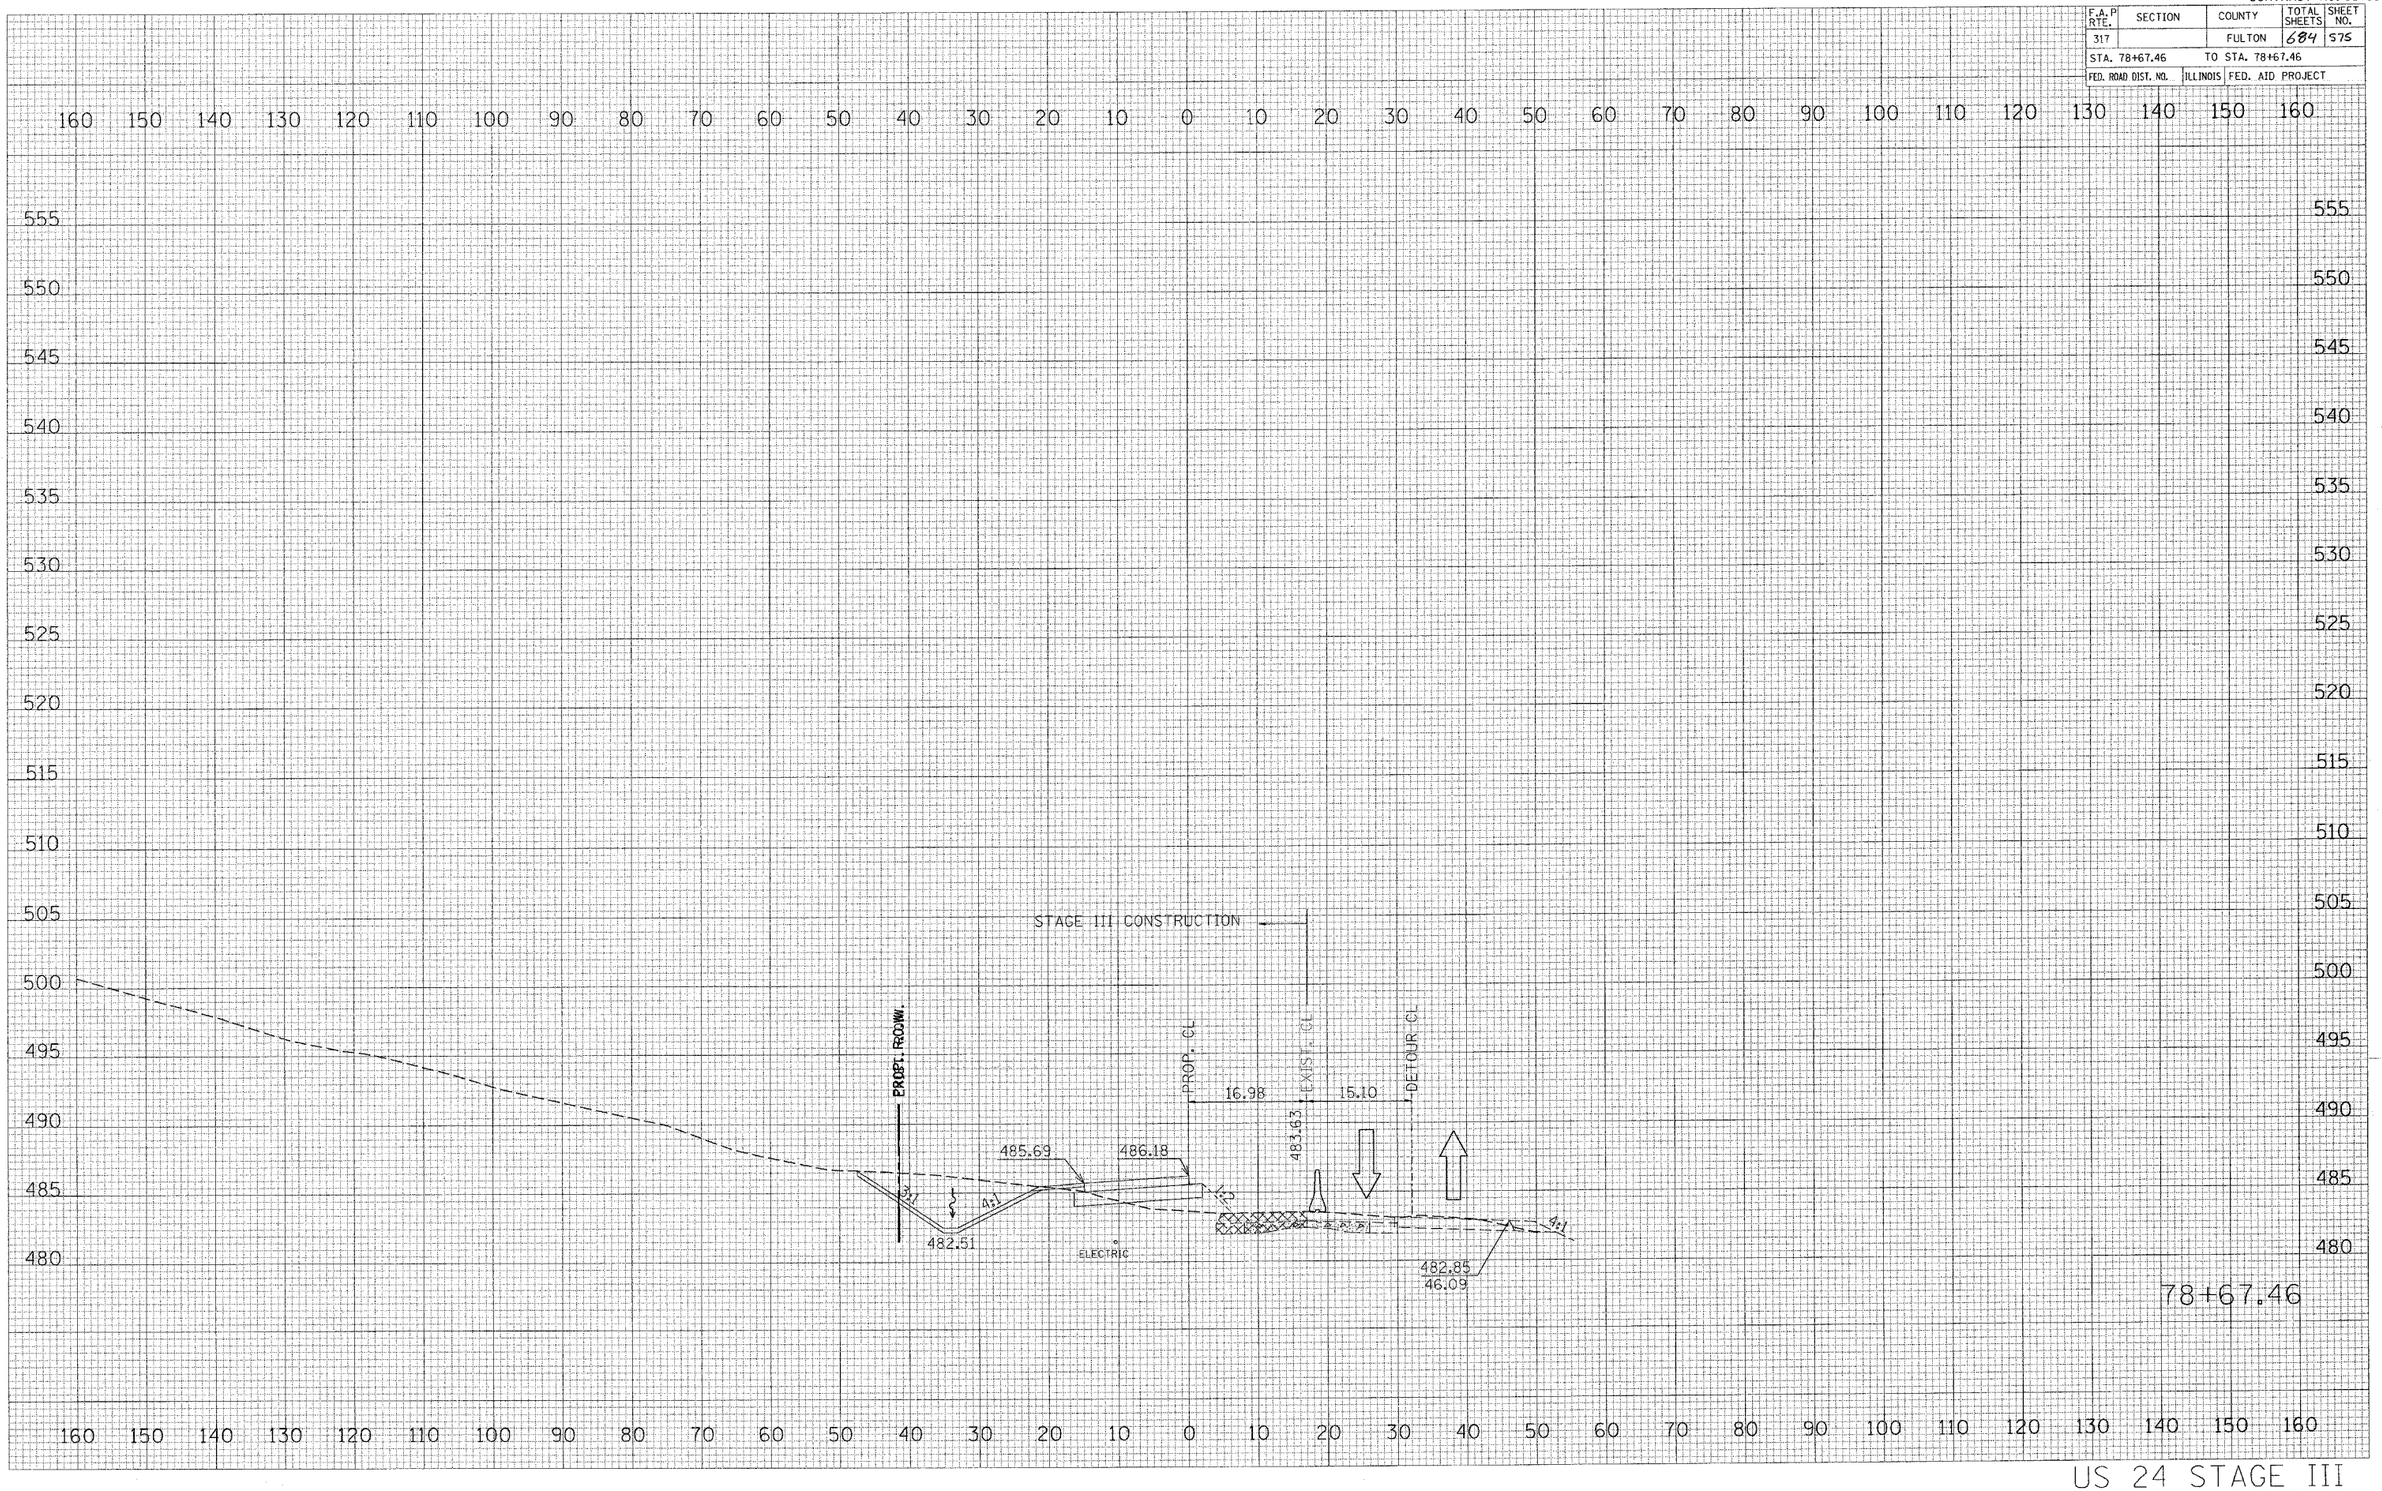

ORIGINAL SURVEY — SURVEYED — PLOTTED — TEMPLATE — AREAS — AREAS CHECKED — NO. — BY — DATE

FINAL SURVEY — SURVEYED — PLOTTED — TEMPLATE — AREAS — AREAS CHECKED — NOTE BOOK — NO. — BY — DATE

PLOT DATE = 4/6/2005
FILE NAME = c:\projects\us24spoon_ph.2\sheets\us24spoon3add.prt
PLOT SCALE = 10.0000 / IN.
PLOT SCALE = 1.0000 '/ IN.
REFERENCE = 88754