CONTRACT NO. 88753

F.A.P. RTE.	SECTION	COUNTY	TOTAL SHEETS	SHEET NO.
317		FULTON	684	581
STA. 79+50.00		TO STA. 79+50.00		
FED. ROAD DIST. NO.	ILLINOIS	FED. AID PROJECT		

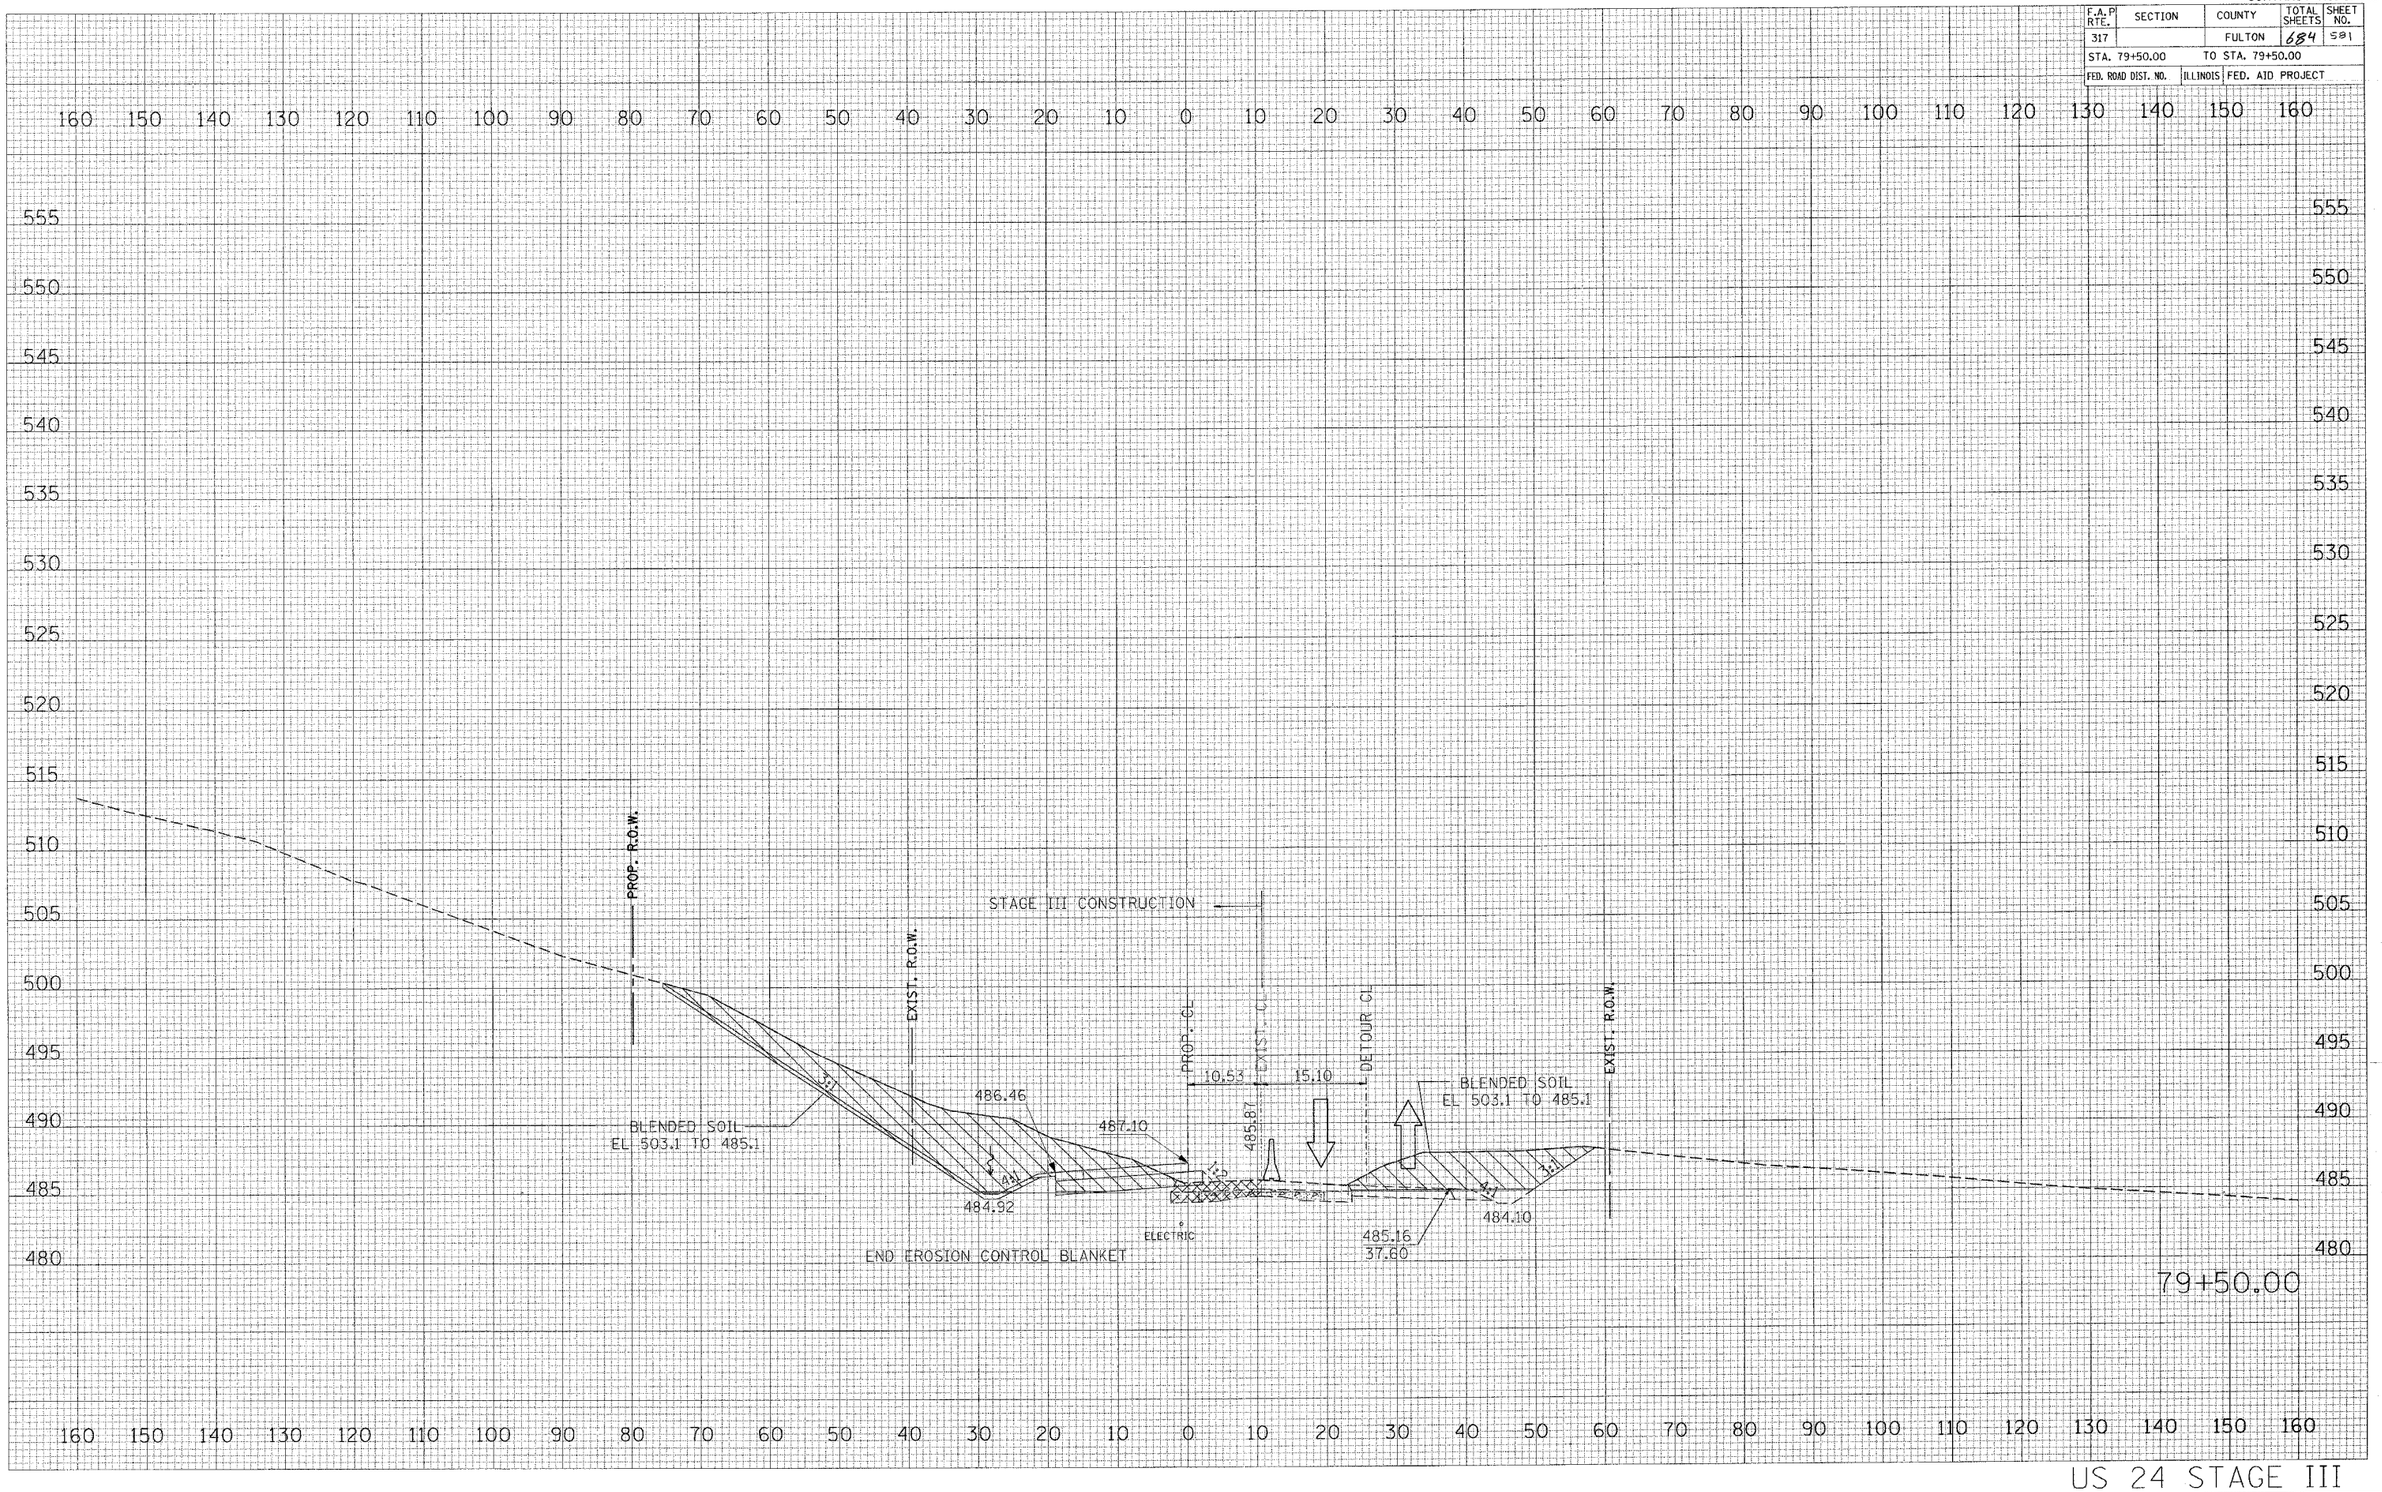

US 24 STAGE III

FINAL SURVEY | NOTE BOOK NO. | SURVEYED | PLOTTED | TEMPLATE | AREAS | AREAS CHECKED | BY | DATE

ORIGINAL SURVEY | NO. | SURVEYED | PLOTTED | TEMPLATE | AREAS | AREAS CHECKED | BY | DATE

PLOT DATE = 4/6/2005
FILE NAME = c:\projects\us24spoon_ph_2\sheet\sheetsrgs\dgn
PLOT SCALE = 10.0000 ' / IN.
REFERENCE = REF