CONTRACT NO. 88753

F.A.P RTE.	SECTION	COUNTY	TOTAL SHEETS	SHEET NO.
317		FULTON	684	592
STA. 80+60.00		TO STA. 80+60.00		
FED. ROAD DIST. NO.	ILLINOIS	FED. AID PROJECT		

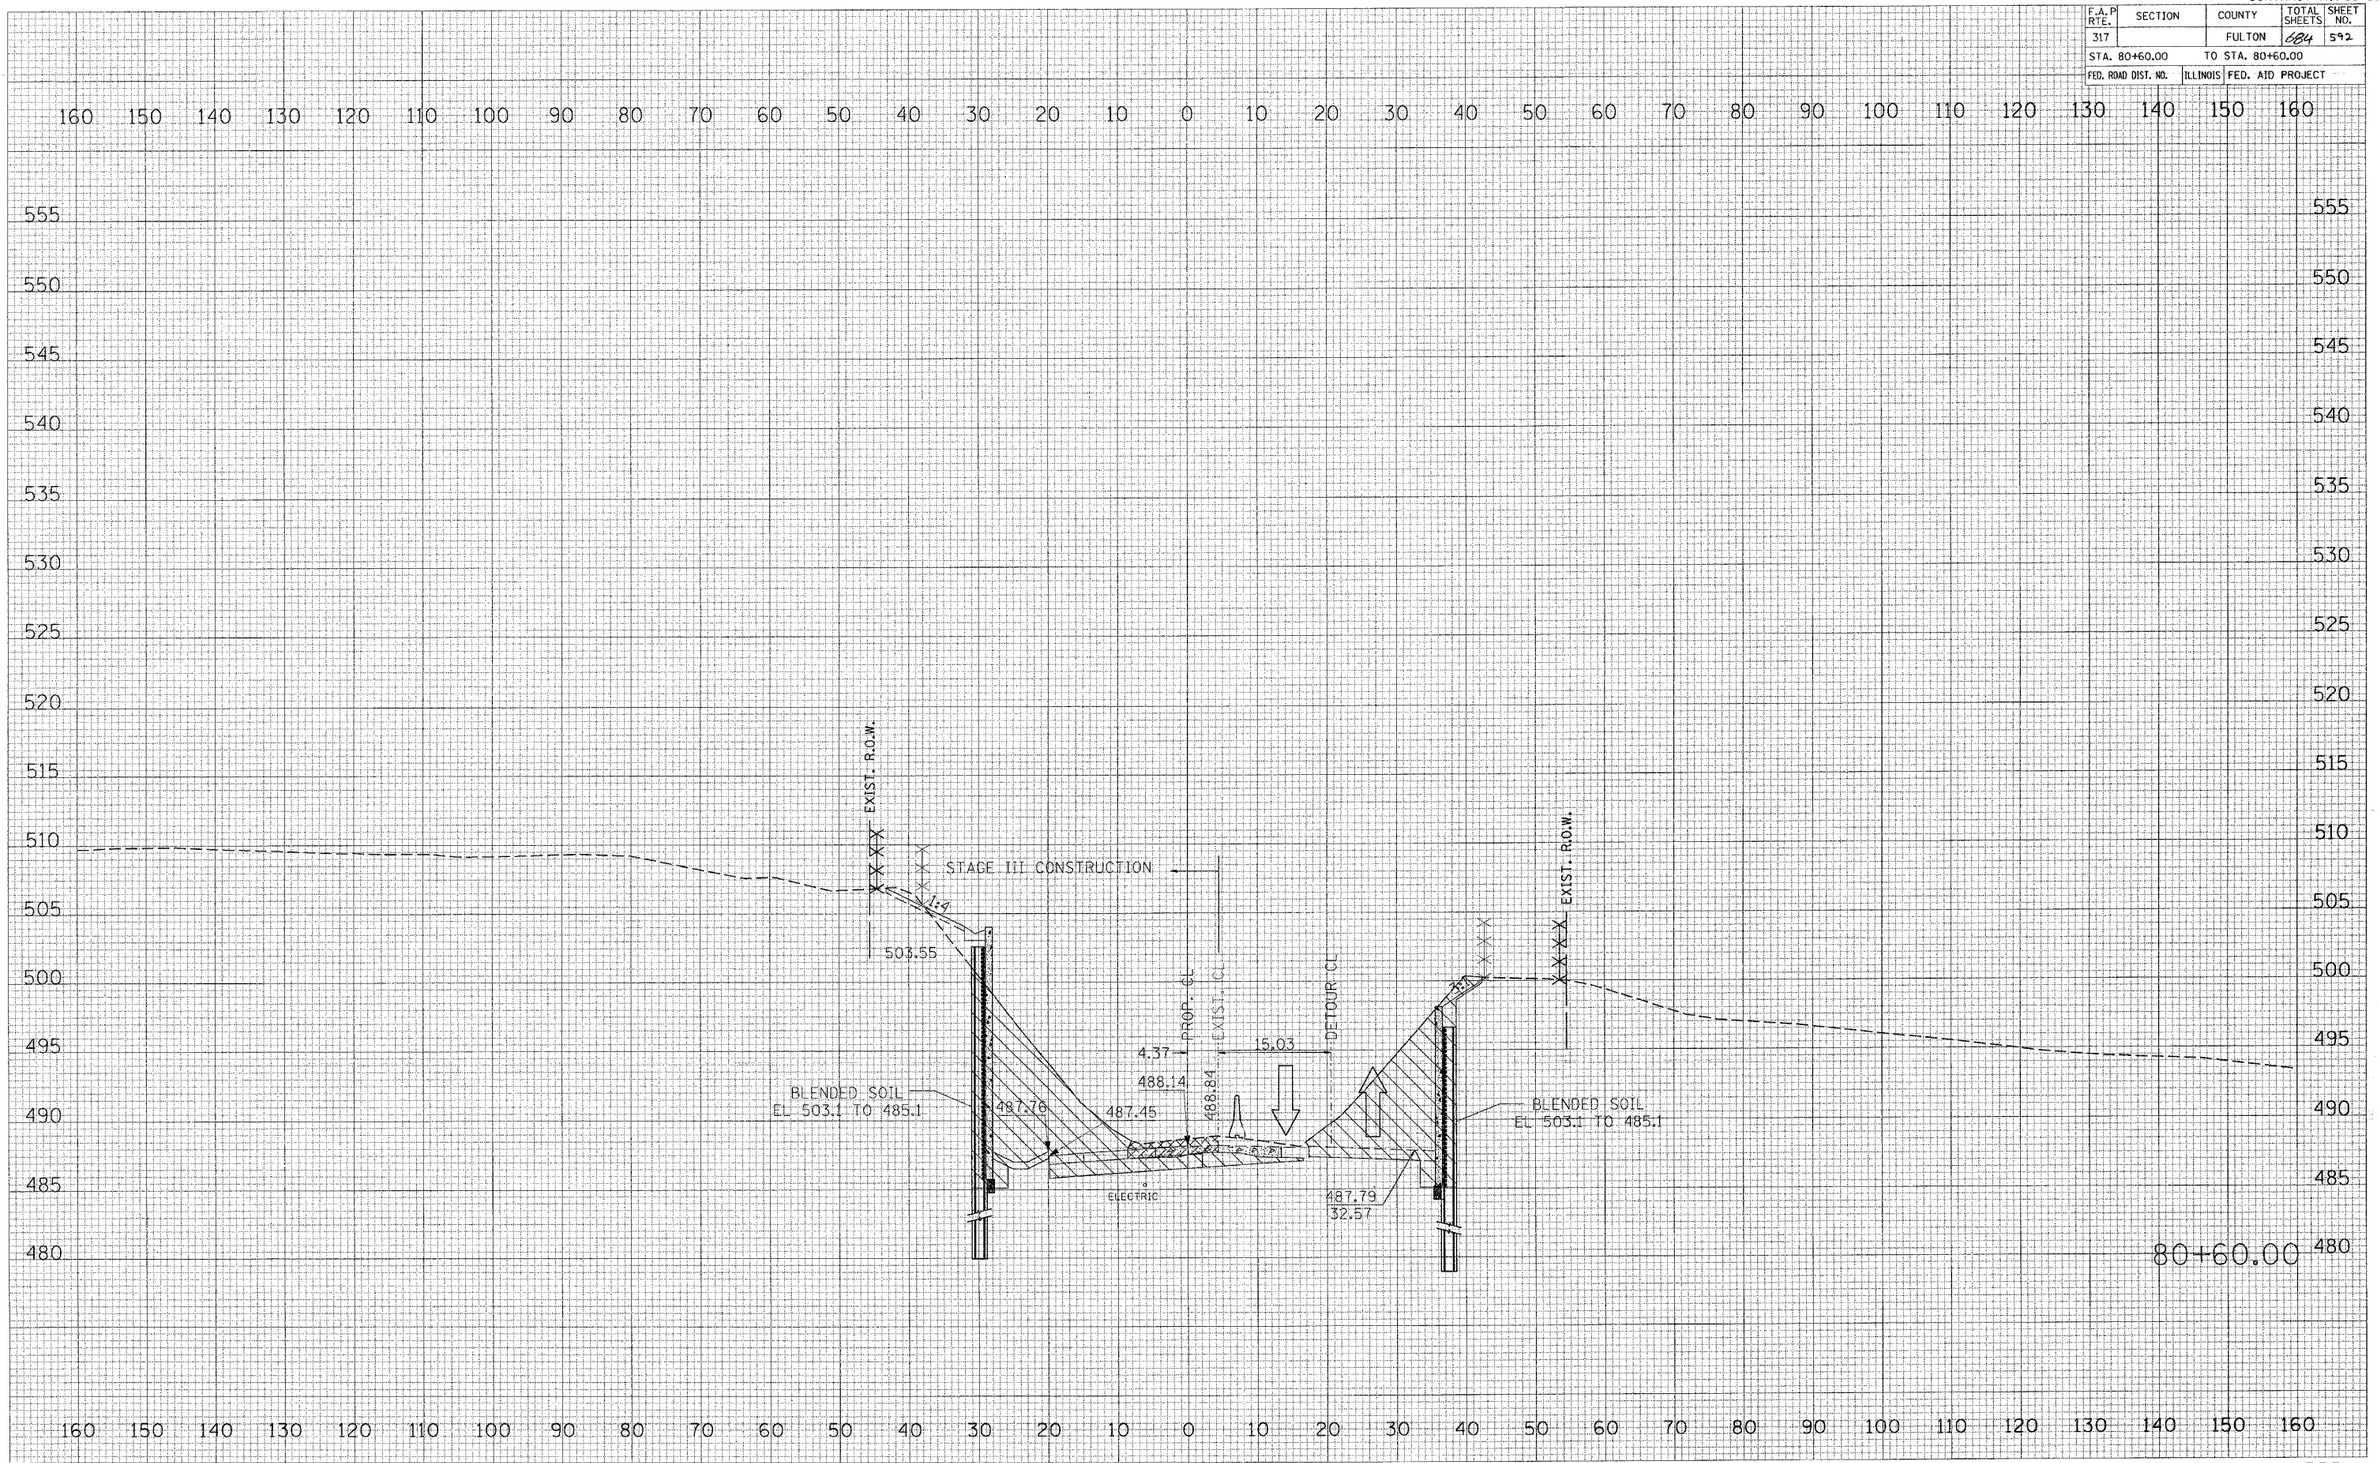

US 24 STAGE III

FINAL SURVEY		BY	DATE
NOTE BOOK	SURVEYED		
	PLOTTED		
	TEMPLATE		
NO.	AREAS		
	AREAS CHECKED		

ORIGINAL SURVEY		BY	DATE
	SURVEYED		
	PLOTTED		
	TEMPLATE		
	AREAS		
NO.	AREAS CHECKED		

PLOT DATE = 4/6/2005
FILE NAME = c:\projects\us24spoon.ph_2\sheets\us24spoon.dgn
PLOT SCALE = 10.0000 ' / IN.
REFERENCE = REF