CONTRACT NO. 88753

F.A.P RTE.	SECTION	COUNTY	TOTAL SHEETS	SHEET NO.
317		FULTON	684	595
STA. 80+90.00		TO STA. 80+90.00		
FED. ROAD DIST. NO.	ILLINOIS	FED. AID PROJECT		

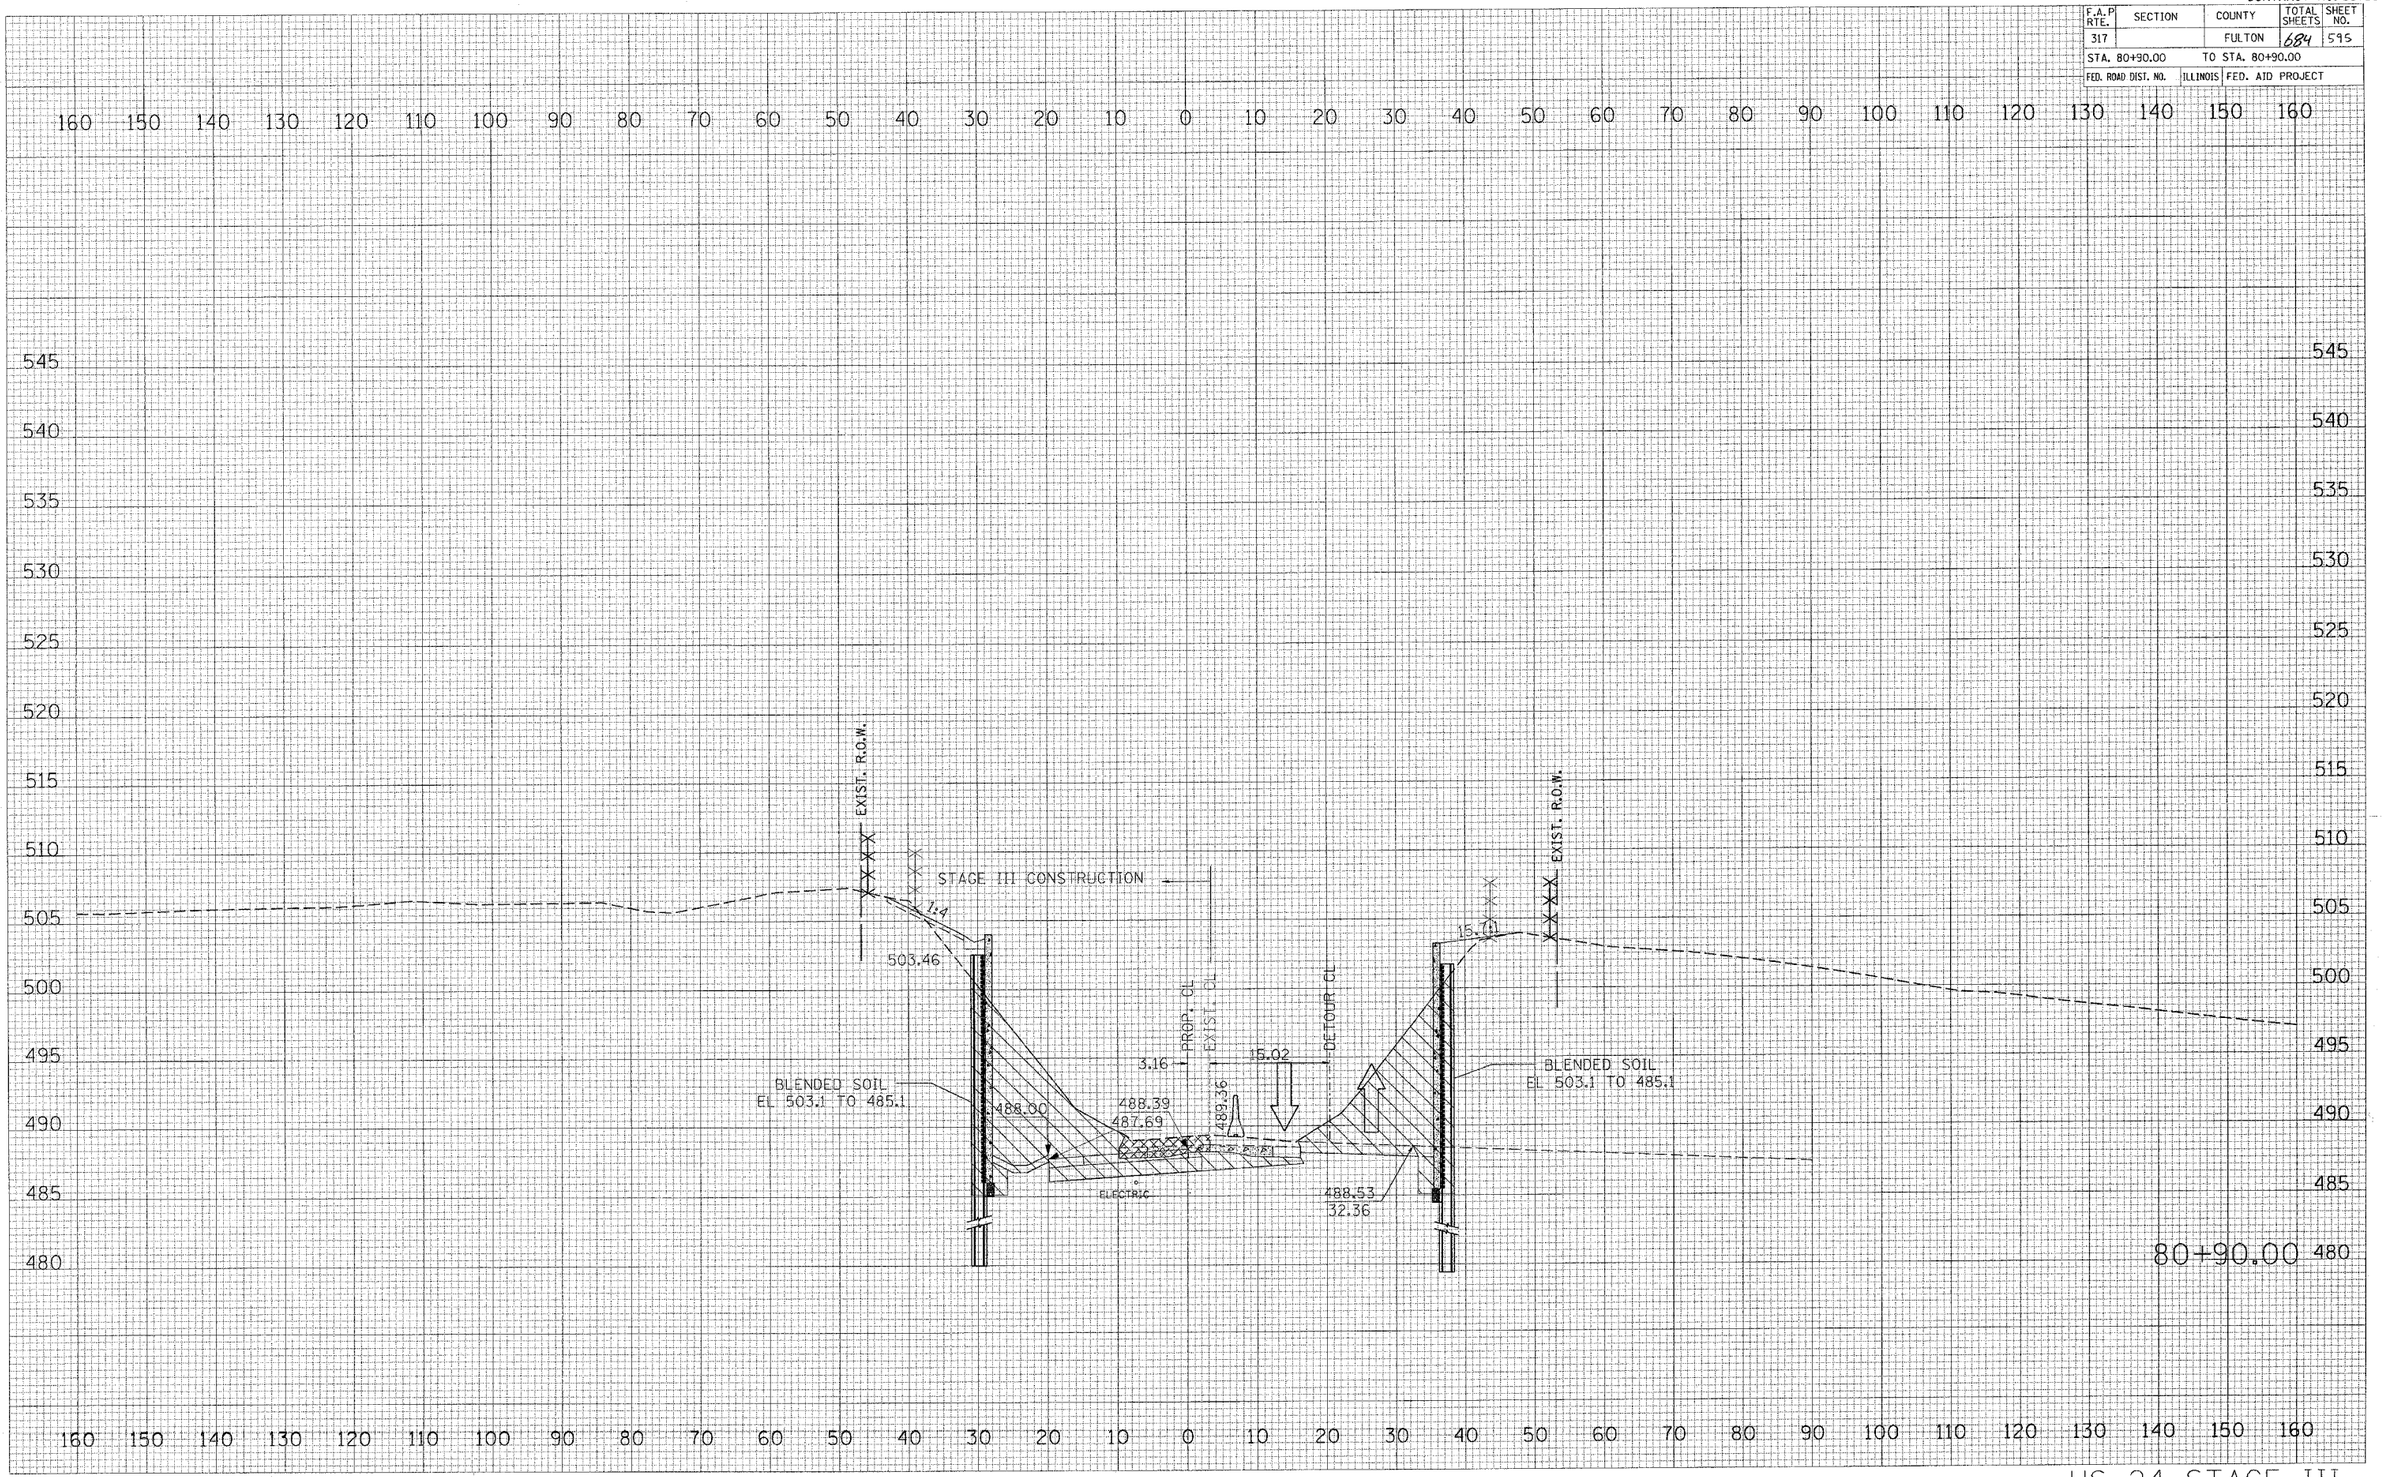

US 24 STAGE III

FINAL SURVEY NOTE BOOK NO.
SURVEYED PLOTTED DRAWN AREAS AREAS CHECKED
DATE BY

ORIGINAL SURVEY
SURVEYED PLOTTED DRAWN AREAS AREAS CHECKED
DATE BY

PLOT DATE = 4/6/2005
FILE NAME = c:\projects\us24spoon_sh_2\sheets\us24spoon_sh_2_sheet_stage3.dgn
PLOT SCALE = 10.0000 ' / IN.
REFERENCE = BREF8