CONTRACT NO. 88753

F.A.P RTE.	SECTION	COUNTY	TOTAL SHEETS	SHEET NO.
317		FULTON	684	596
STA. 81+00.00		TO STA. 81+00.00		
FED. ROAD DIST. NO.	ILLINOIS	FED. AID PROJECT		

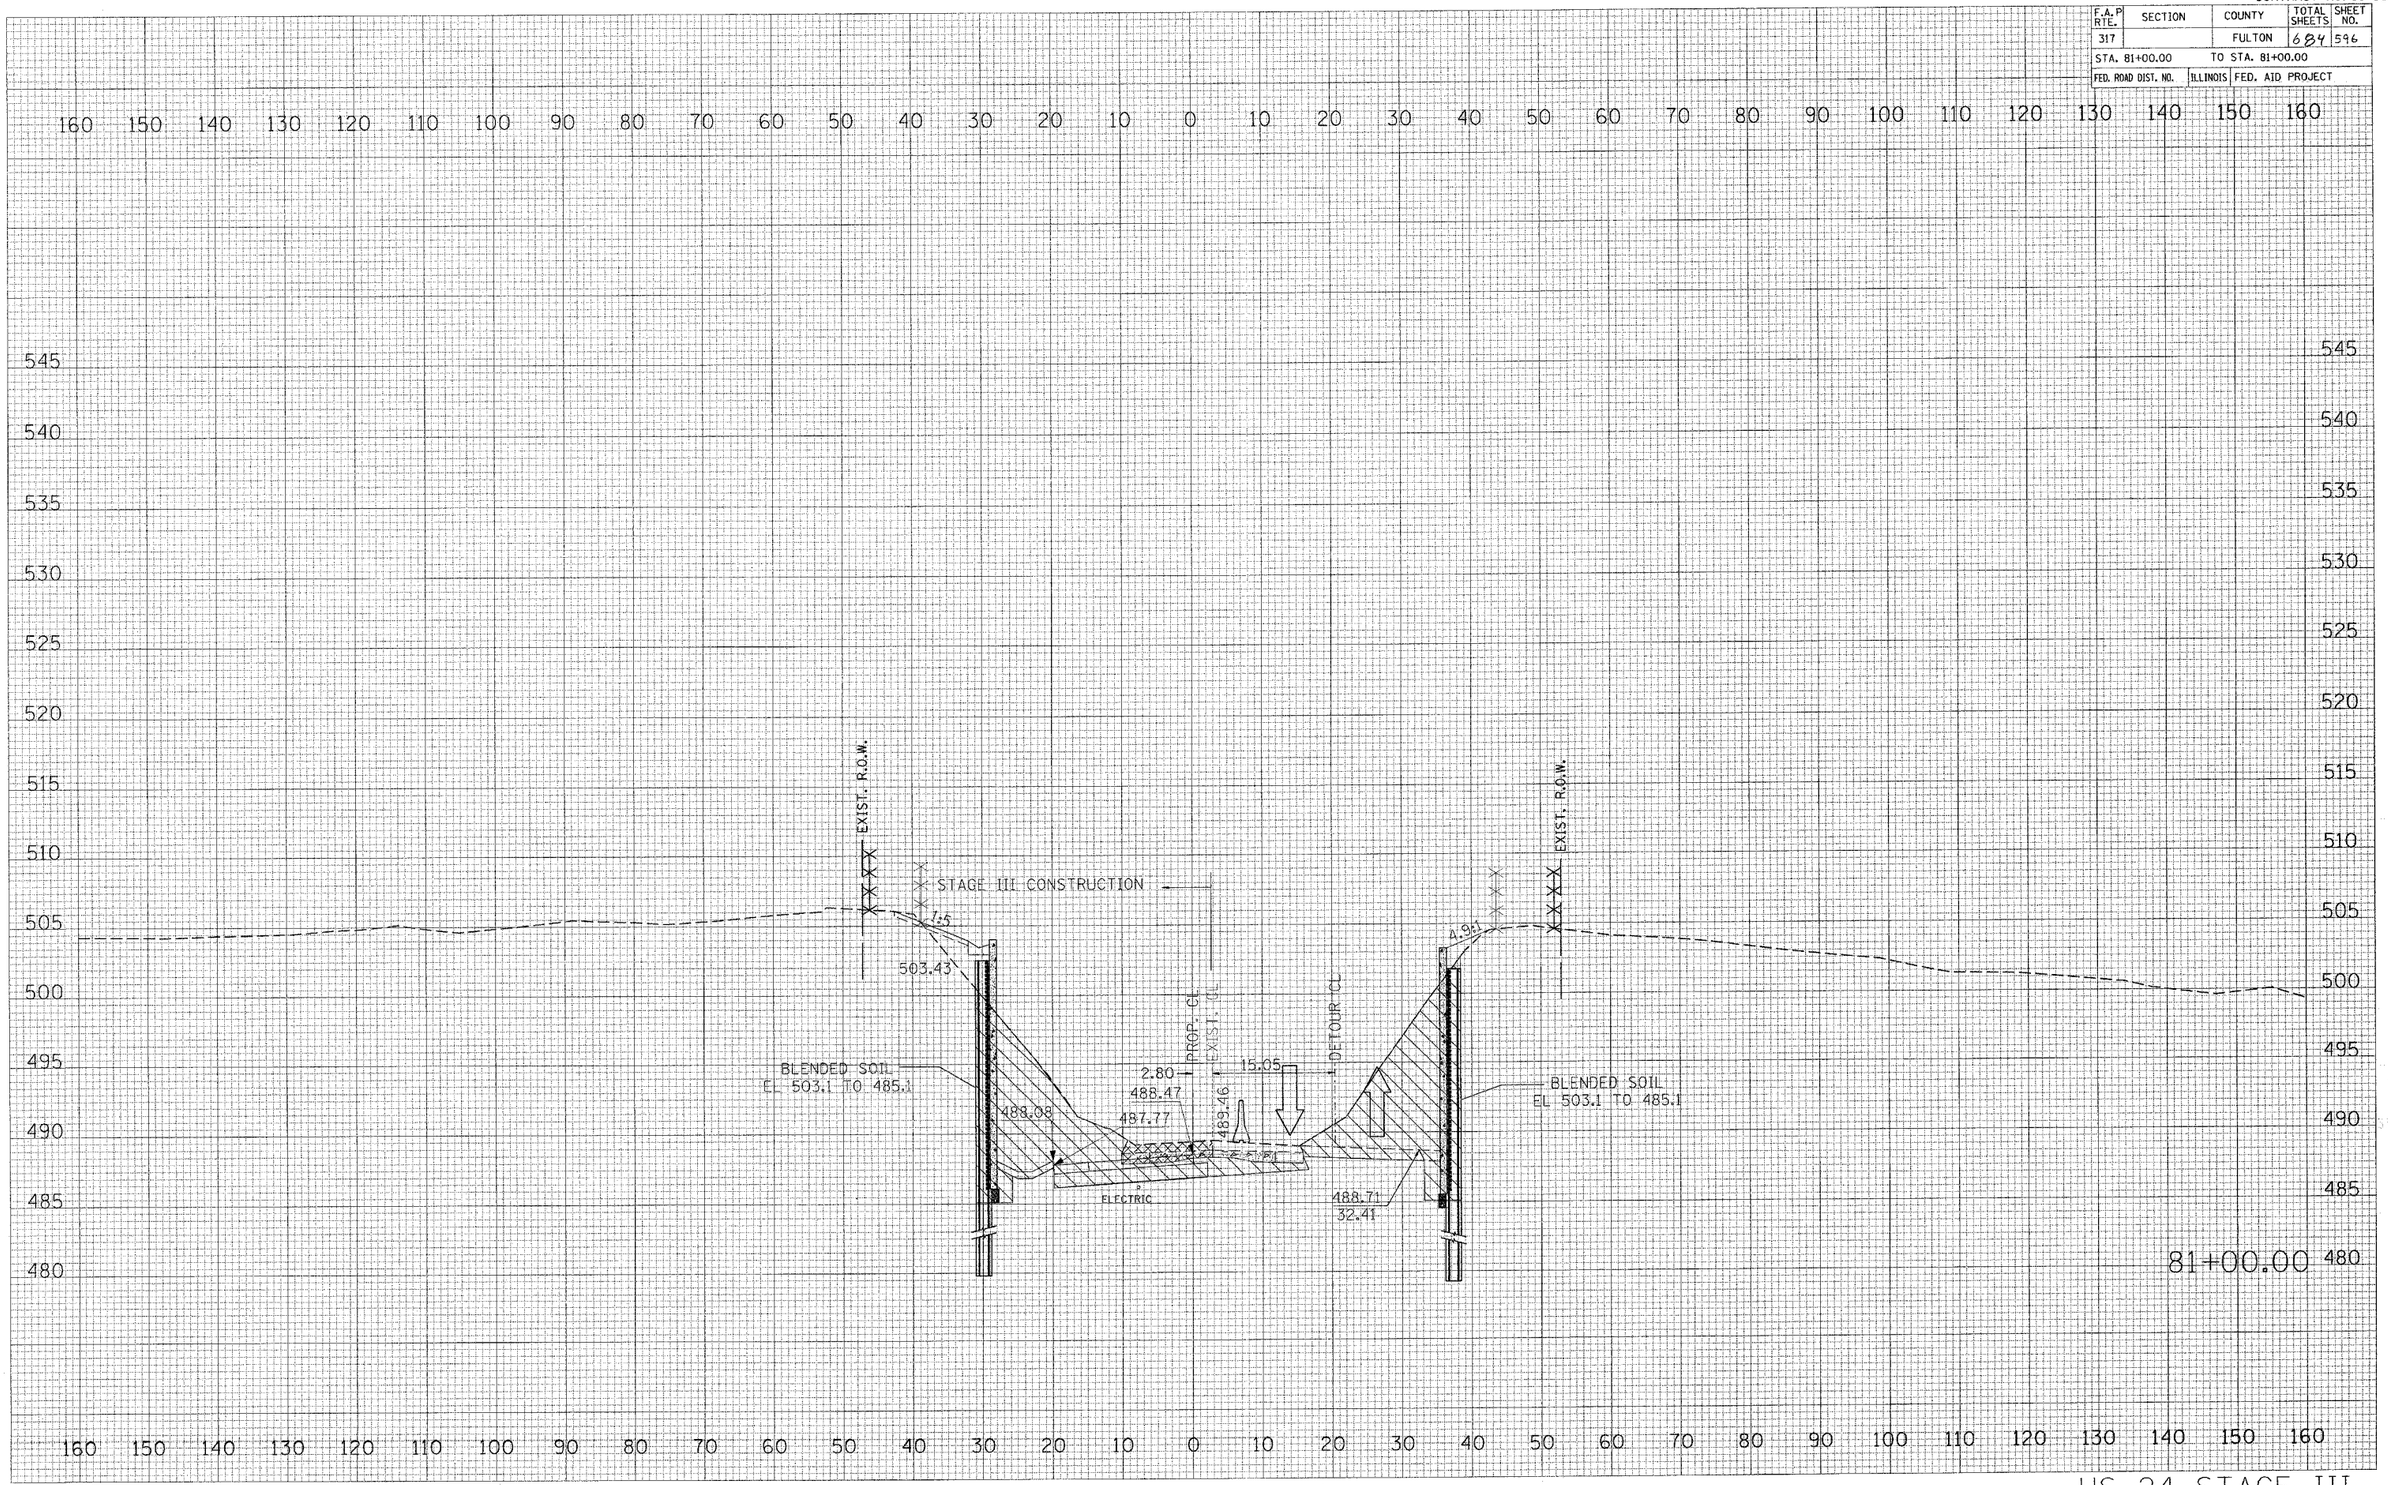

US 24 STAGE III

NO.	BY	DATE
ORIGINAL SURVEY	SURVEYED	
	PLOTTED	
	TEMPLATE	
	AREAS	
	AREAS CHECKED	
FINAL SURVEY	SURVEYED	
	PLOTTED	
	TEMPLATE	
	AREAS	
	AREAS CHECKED	

PLOT DATE = 4/6/2005
FILE NAME = c:\projects\us24spoon\ph2\sheets\sht596dgn
PLOT SCALE = 10.0000 ' / IN.
REFERENCE = REF