•••181(18BRY & 18BRY-1)BR, 18B-1
CONTRACT NO. 88753

F.A.P RTE.	SECTION	COUNTY	TOTAL SHEETS	SHEET NO.
317	•••	FULTON	684	602
STA. 81+60.00		TO STA. 81+60.00		
FED. ROAD DIST. NO.	ILLINOIS	FED. AID PROJECT		

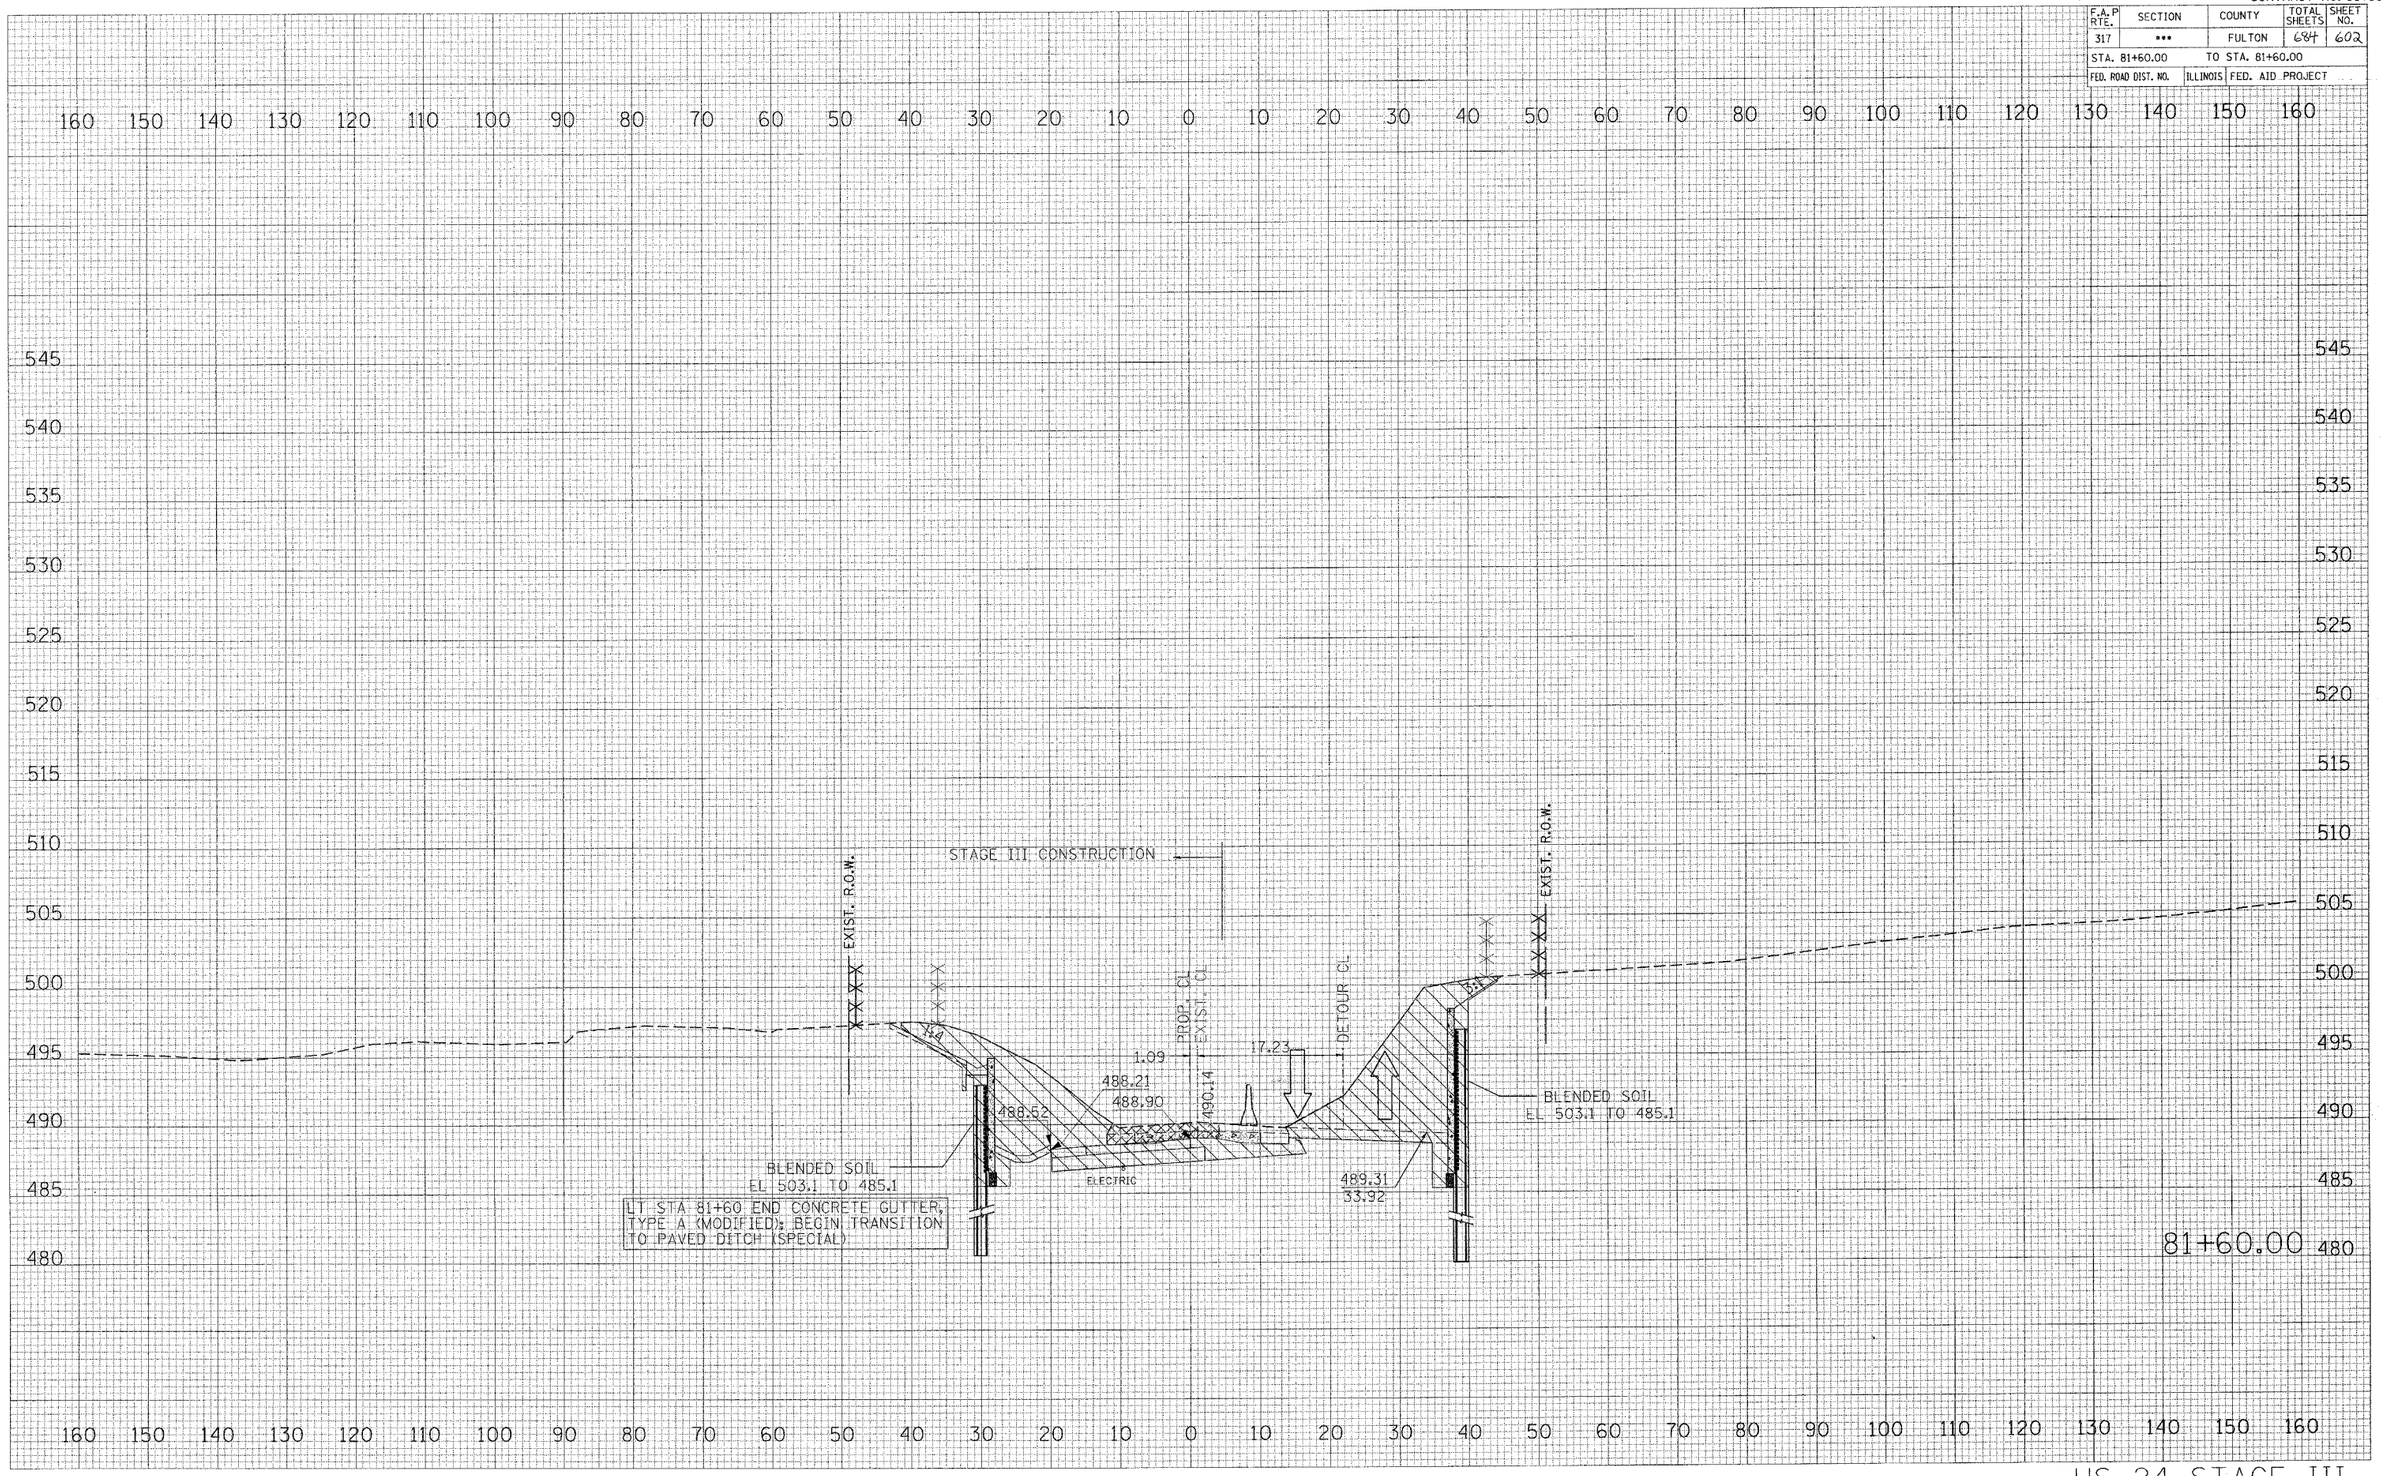

US 24 STAGE III

FINAL SURVEY	
NOTE BOOK	
NO.	
SURVEYED	
PLOTTED	
TEMPLATE	
AREAS	
AREAS CHECKED	
BY	DATE

ORIGINAL SURVEY	
SURVEYED	
PLOTTED	
TEMPLATE	
AREAS	
AREAS CHECKED	
BY	DATE

PLOT DATE = 4/11/2005
FILE NAME = c:\projects\us24spoon_sh_2\sheet
PLOT SCALE = 10.0000 ' / IN.
REFERENCE = 4VEF4