F.A.P RTE.	SECTION	COUNTY	TOTAL SHEETS	SHEET NO.
317	•••	FULTON	684	603
STA. 81+70.00		TO STA. 81+70.00		
FED. ROAD DIST. NO.	ILLINOIS	FED. AID PROJECT		

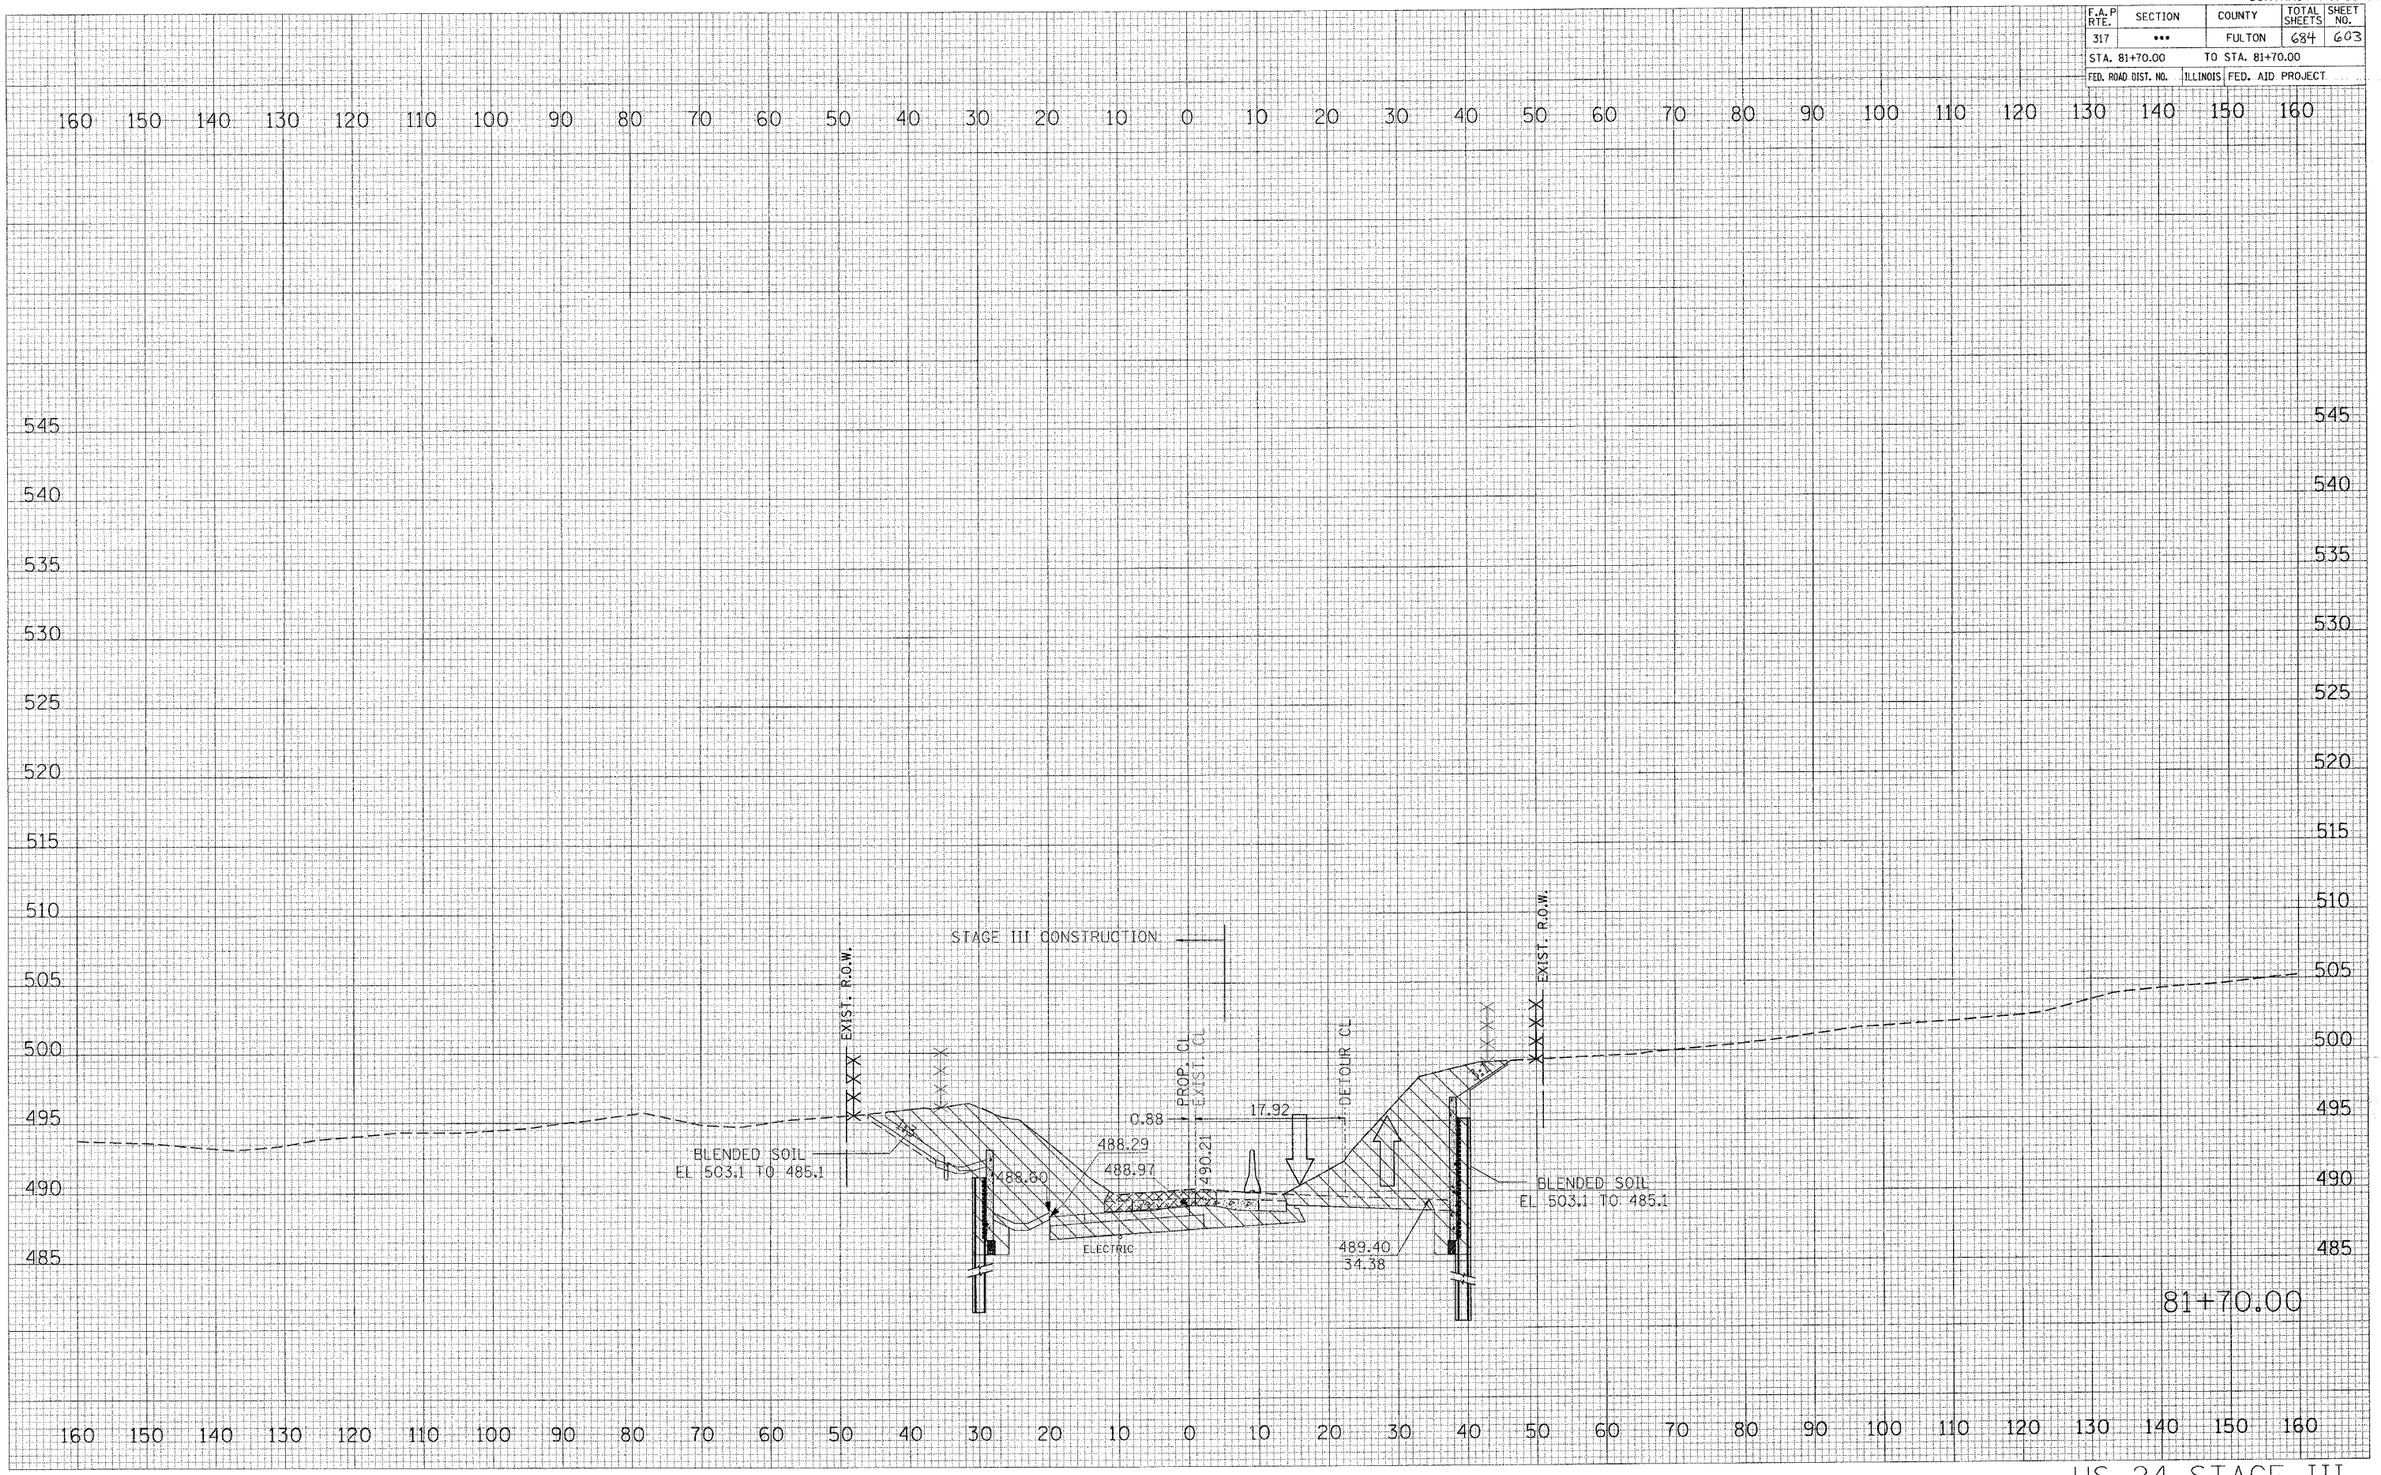

US 24 STAGE III

ORIGINAL SURVEY — SURVEYED / PLOTTED / TEMPLATE / NOTE BOOK / NO. / AREAS CHECKED / BY / DATE

FINAL SURVEY — SURVEYED / PLOTTED / TEMPLATE / NOTE BOOK / NO. / AREAS CHECKED / BY / DATE

PLOT DATE = 4/11/2005
FILE NAME = c:\projects\us24spoon_ph_2\sheets\us24spoon_ph2_xs_sht_603.dgn
PLOT SCALE = 10.0000 ' / IN.
REFERENCE = REF