F.A.P RTE.	SECTION	COUNTY	TOTAL SHEETS	SHEET NO.
317	•••	FULTON	684	617
STA. 84+41.08		TO STA. 84+41.08		
FED. ROAD DIST. NO.	ILLINOIS	FED. AID PROJECT		

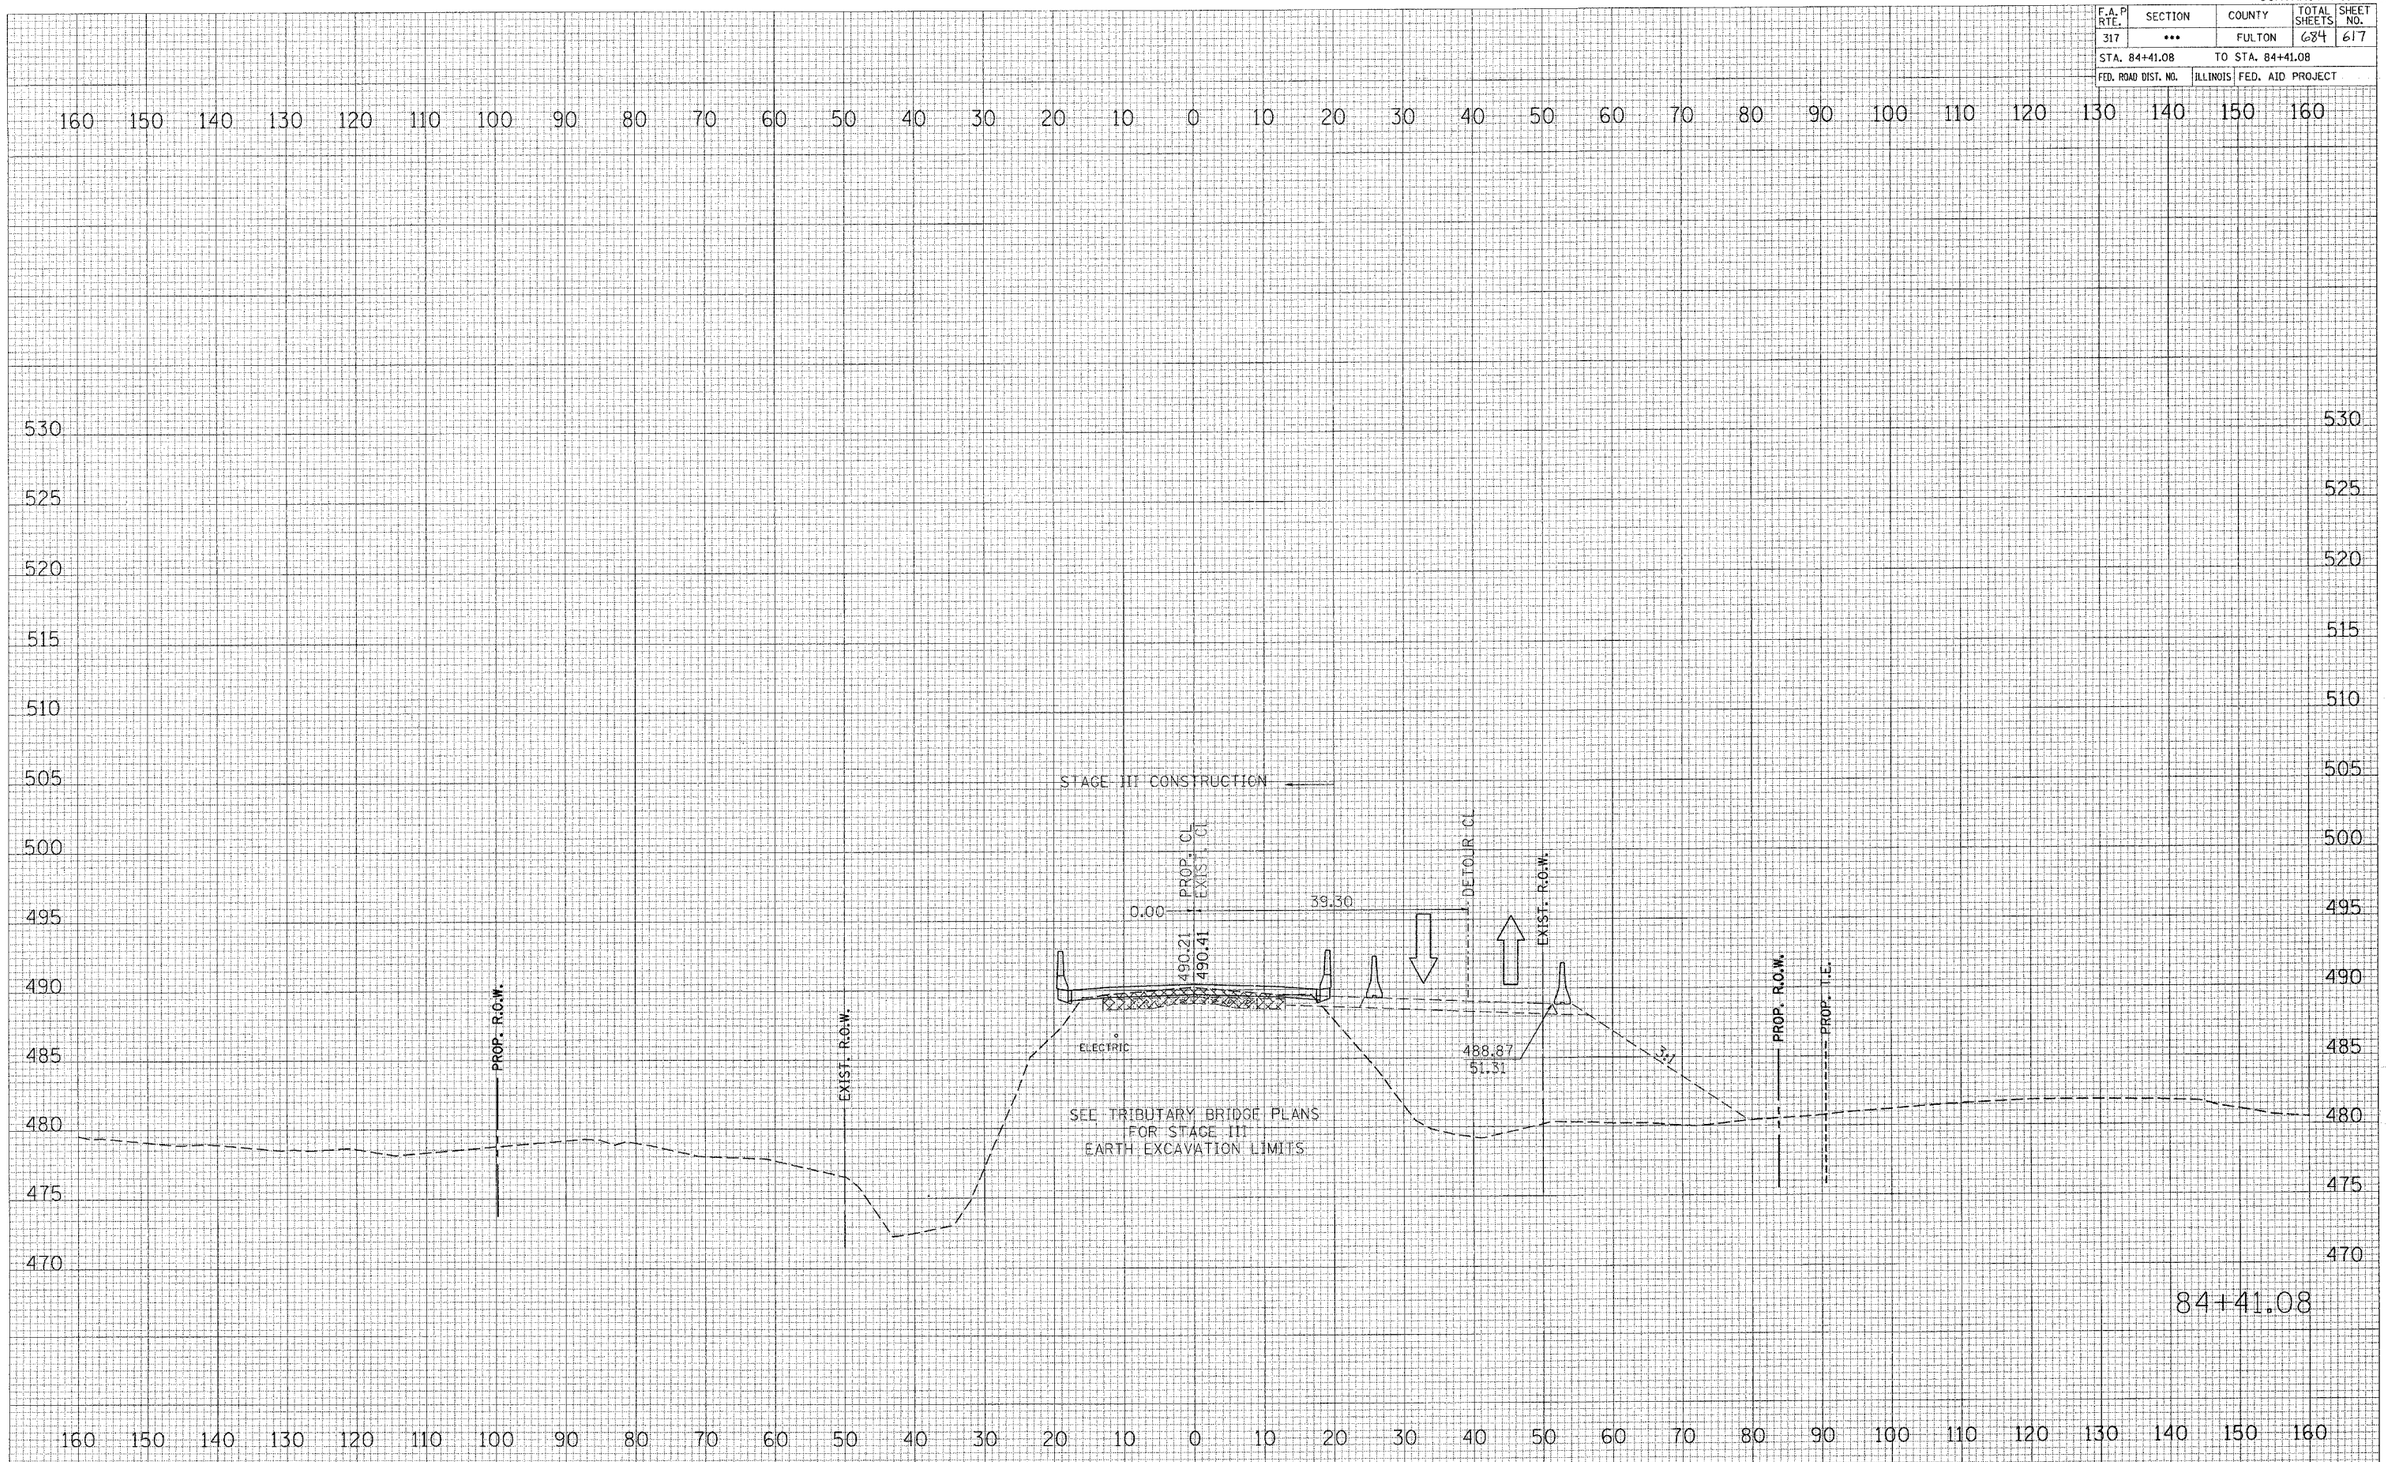

US 24 STAGE III

PLOT DATE = 4/11/2005
FILE NAME = c:\projects\us24spoon.ph.2\sheets\us24spoon.ph2
PLOT SCALE = 10.0000 ' / IN.
REFERENCE = REF