•••18I(18BRY & 18BRY-1)BR, 18B-1
CONTRACT NO. 88753

F.A.P RTE.	SECTION	COUNTY	TOTAL SHEETS	SHEET NO.
317	•••	FULTON	684	618

STA. 84+51.98 TO STA. 84+51.98

FED. ROAD DIST. NO. | ILLINOIS | FED. AID PROJECT

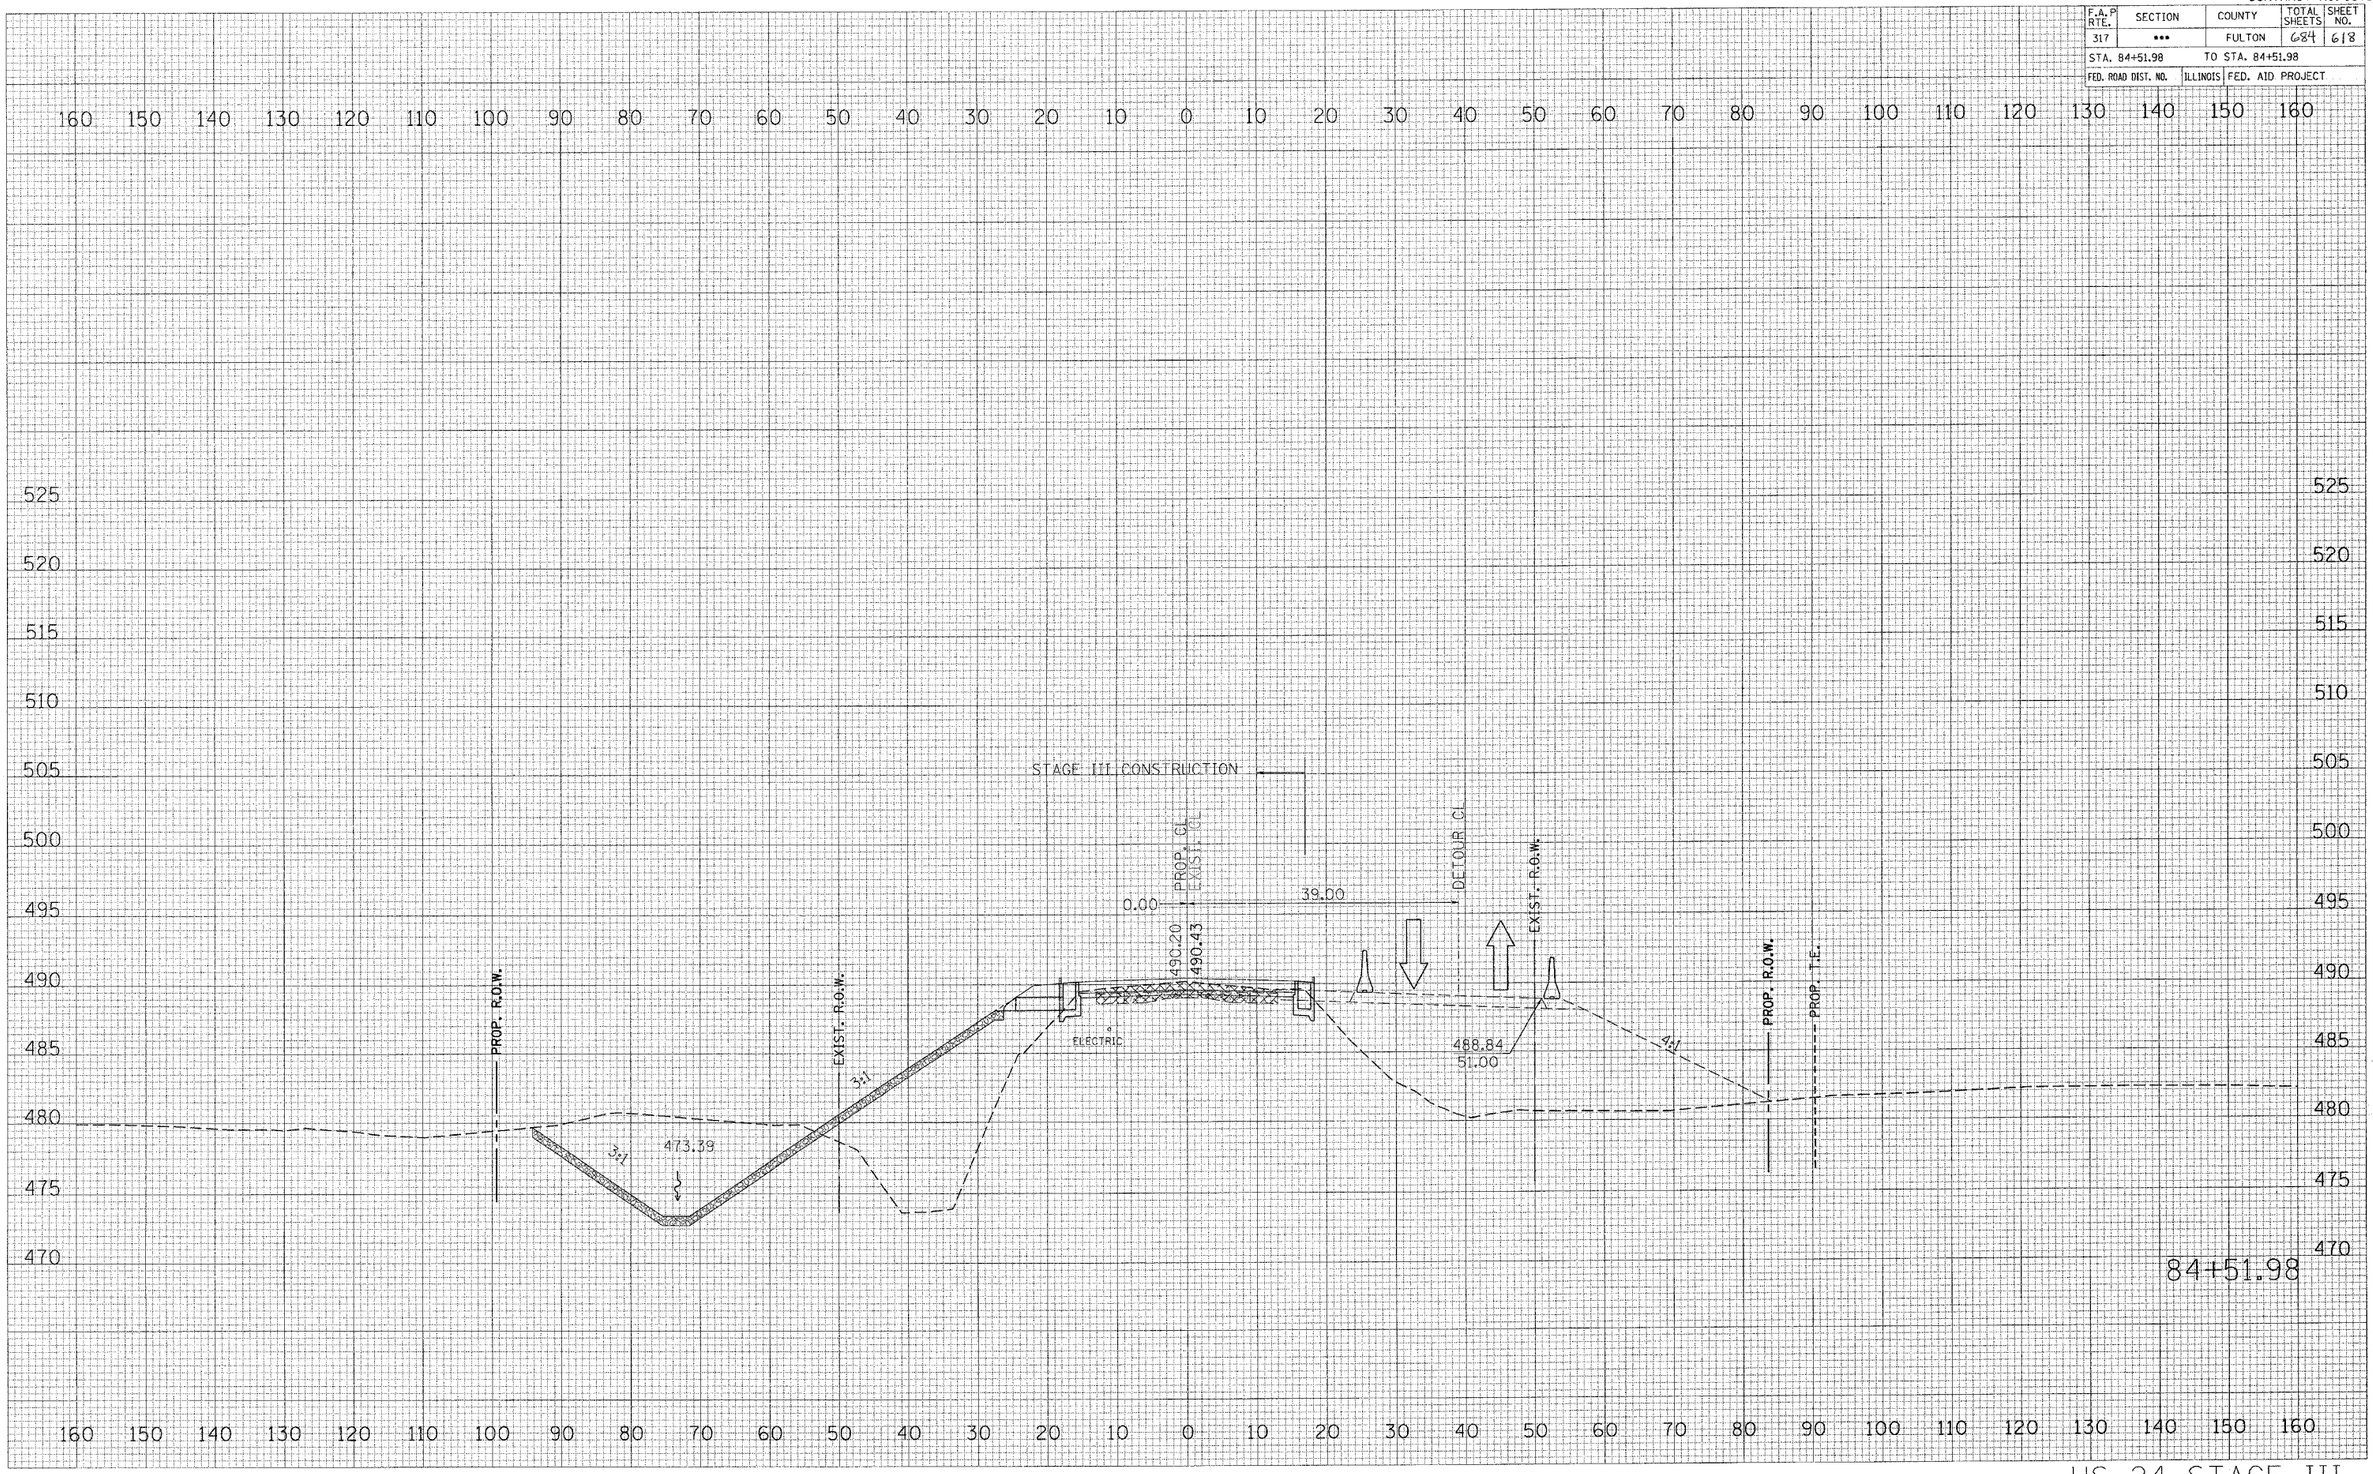

US 24 STAGE III

FINAL SURVEY | NOTE BOOK NO. | SURVEYED | PLOTTED | TEMPLATE | AREAS | AREAS CHECKED | BY | DATE

ORIGINAL SURVEY | NO. | SURVEYED | PLOTTED | TEMPLATE | AREAS | AREAS CHECKED | BY | DATE

PLOT DATE = 4/11/2005
FILE NAME = c:\projects\us24spoon.ph.2\sheets\us24spoon.ph.2\sheets\us24spoon.ph.2\sheets
PLOT SCALE = 10.0000 ' / IN.
REFERENCE = REF