CONTRACT NO. 88753

F.A.P RTE.	SECTION	COUNTY	TOTAL SHEETS	SHEET NO.
317		FULTON	684	639
STA. 79+70.00		TO STA. 79+70.00		
FED. ROAD DIST. NO.	ILLINOIS	FED. AID PROJECT		

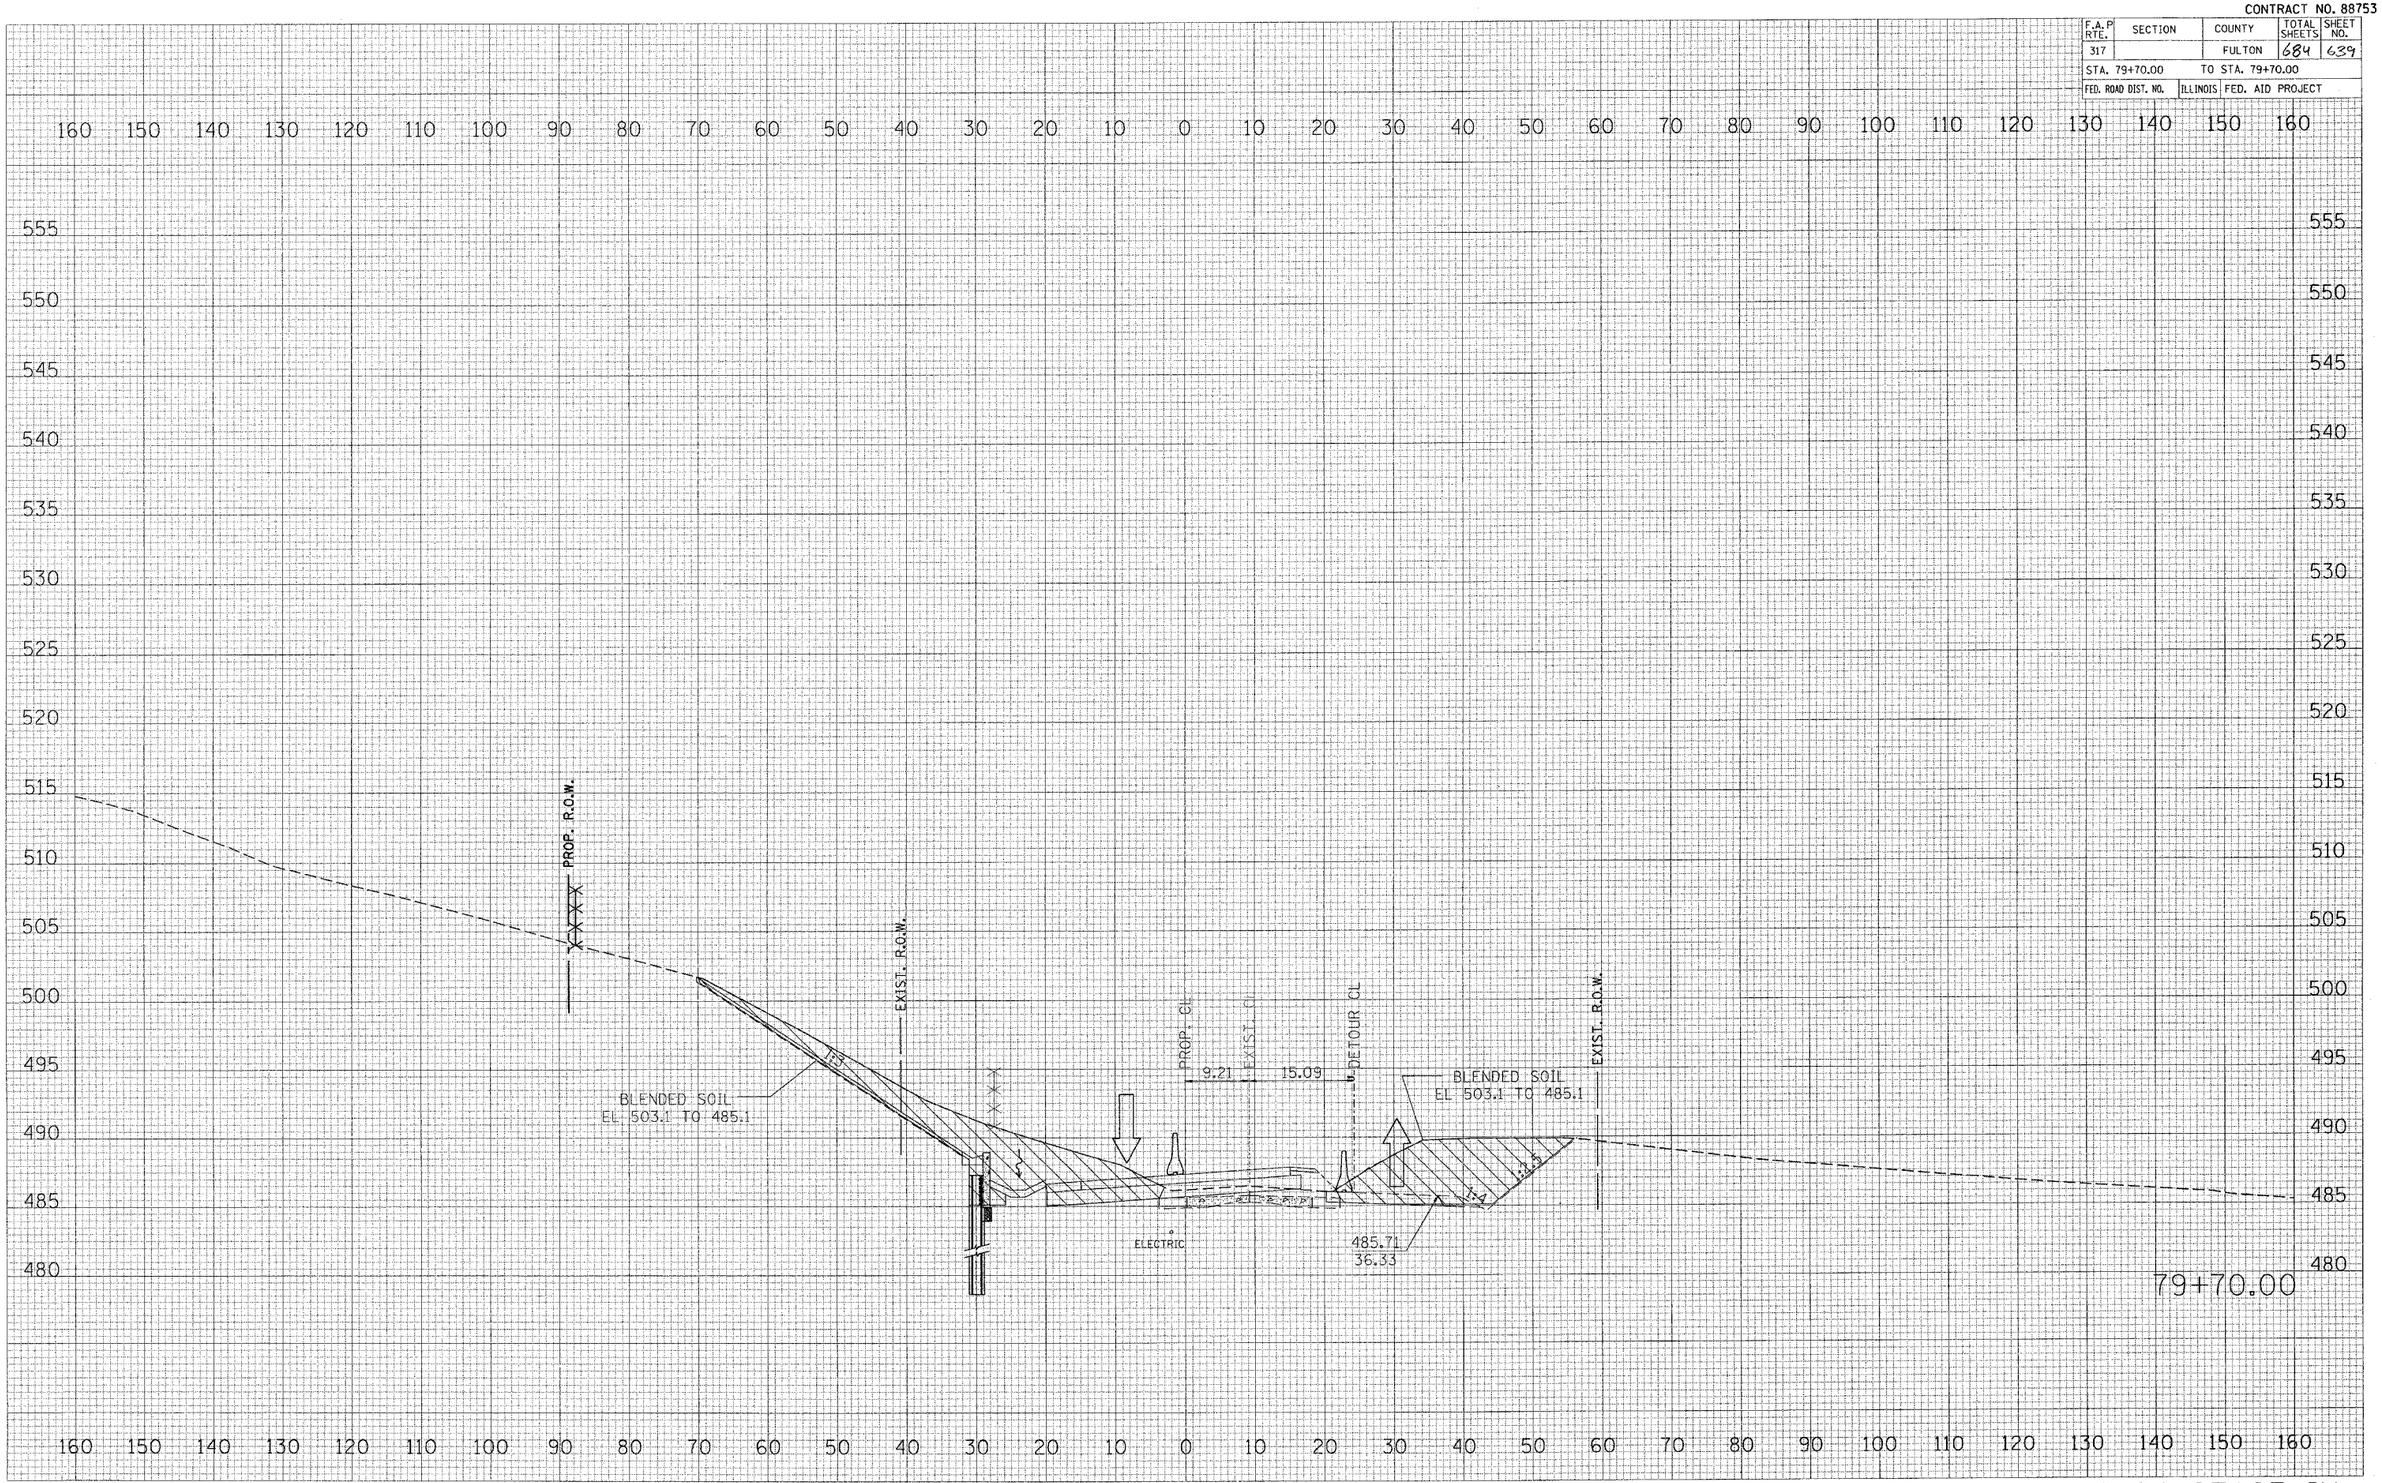

US 24 STAGE IV

ORIGINAL SURVEY
SURVEYED
PLOTTED
DISPLAYED
AREAS CHECKED
BY
DATE
NO.

FINAL SURVEY
SURVEYED
PLOTTED
DISPLAYED
NOTE BOOK
AREAS CHECKED
BY
DATE
NO.

PLOT DATE = 4/6/2005
FILE NAME = c:\projects\us24\spoon_ph_2\sheets\us24spoon_ph_2_sht_xsec_079+70.dgn
PLOT SCALE = 10.0000 ' / IN.
REFERENCE = REF