CONTRACT NO. 88753

F.A. PRTE.	SECTION	COUNTY	TOTAL SHEETS	SHEET NO.
317		FULTON	684	647
STA. 80+50.00		TO STA. 80+50.00		
FED. ROAD DIST. NO.		ILLINOIS	FED. AID PROJECT	

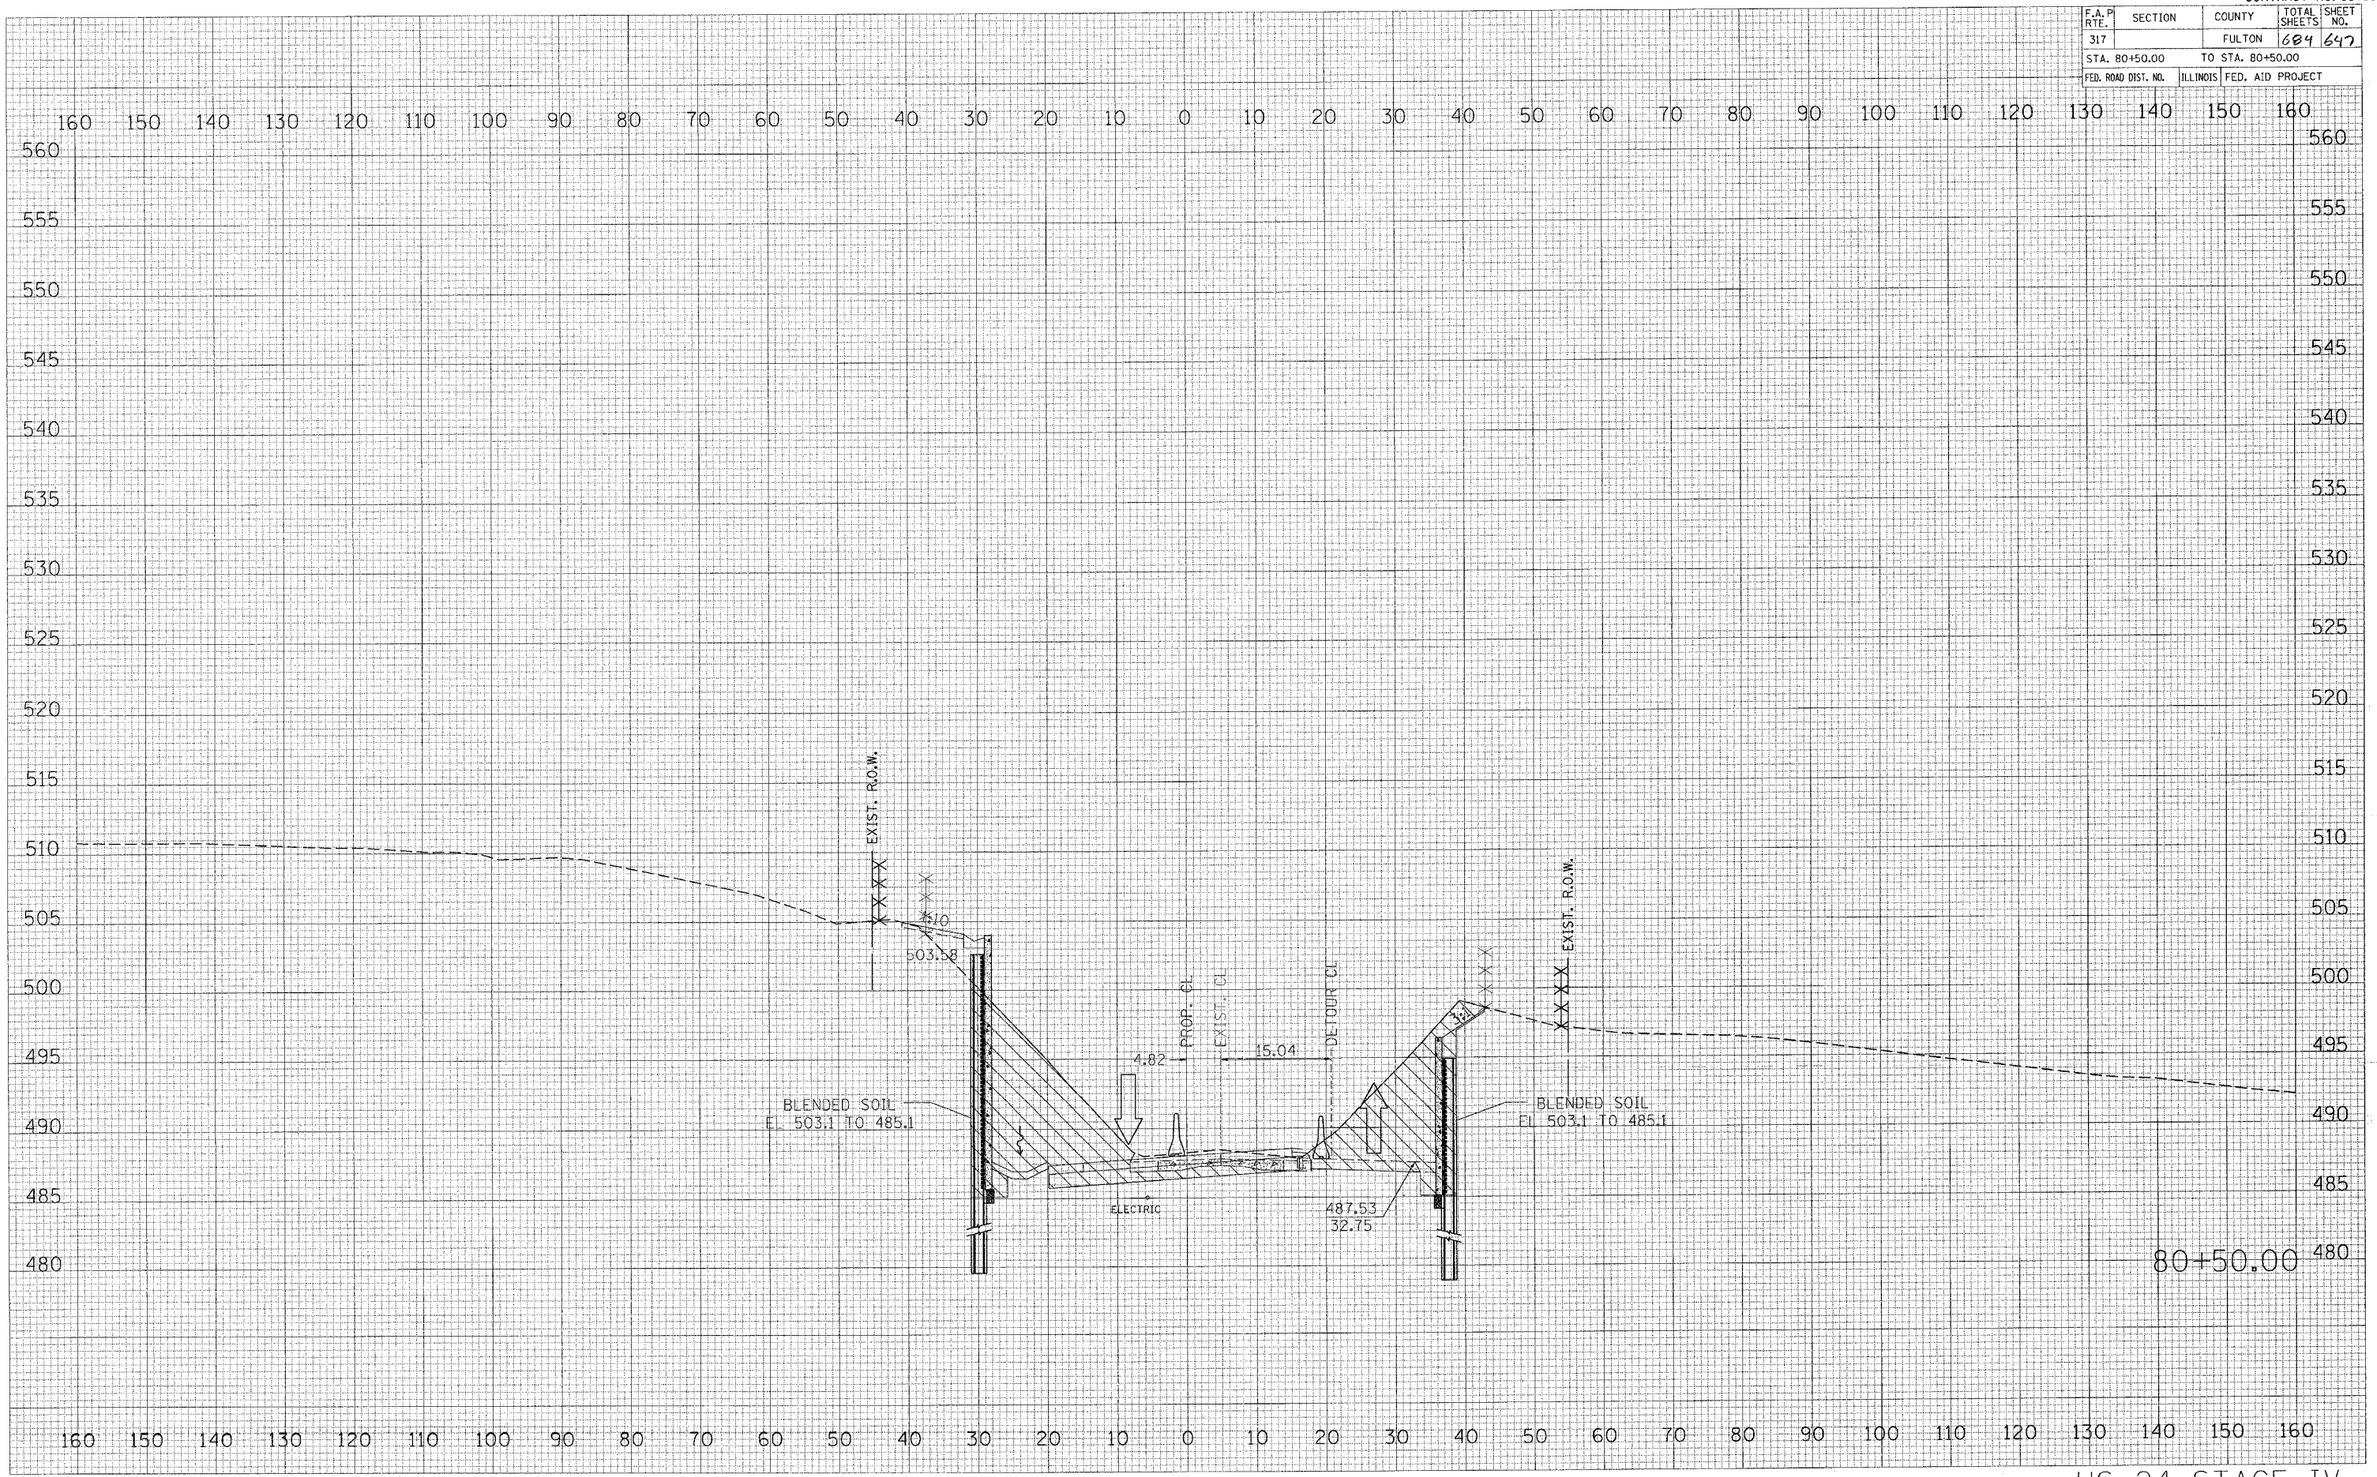

US 24 STAGE IV

FINAL SURVEY	SURVEYED	BY
	PLOTTED	
NOTE BOOK	TEMPLATE	
	AREAS	
NO.	AREAS CHECKED	

ORIGINAL SURVEY	SURVEYED	BY
	PLOTTED	
	TEMPLATE	
	AREAS	
NO.	AREAS CHECKED	

PLOT DATE = 4/6/2005
FILE NAME = c:\pcc\plcts\us24soon_ch_2\sheets\us24soon_ch_2_sheet.dgn
PLOT SCALE = 10.0000 ' / IN.
REFERENCE = sht#9