CONTRACT NO. 88753

F.A.P RTE.	SECTION	COUNTY	TOTAL SHEETS	SHEET NO.
317		FULTON	684	648
STA. 80+60.00		TO STA. 80+60.00		
FED. ROAD DIST. NO.	ILLINOIS	FED. AID PROJECT		

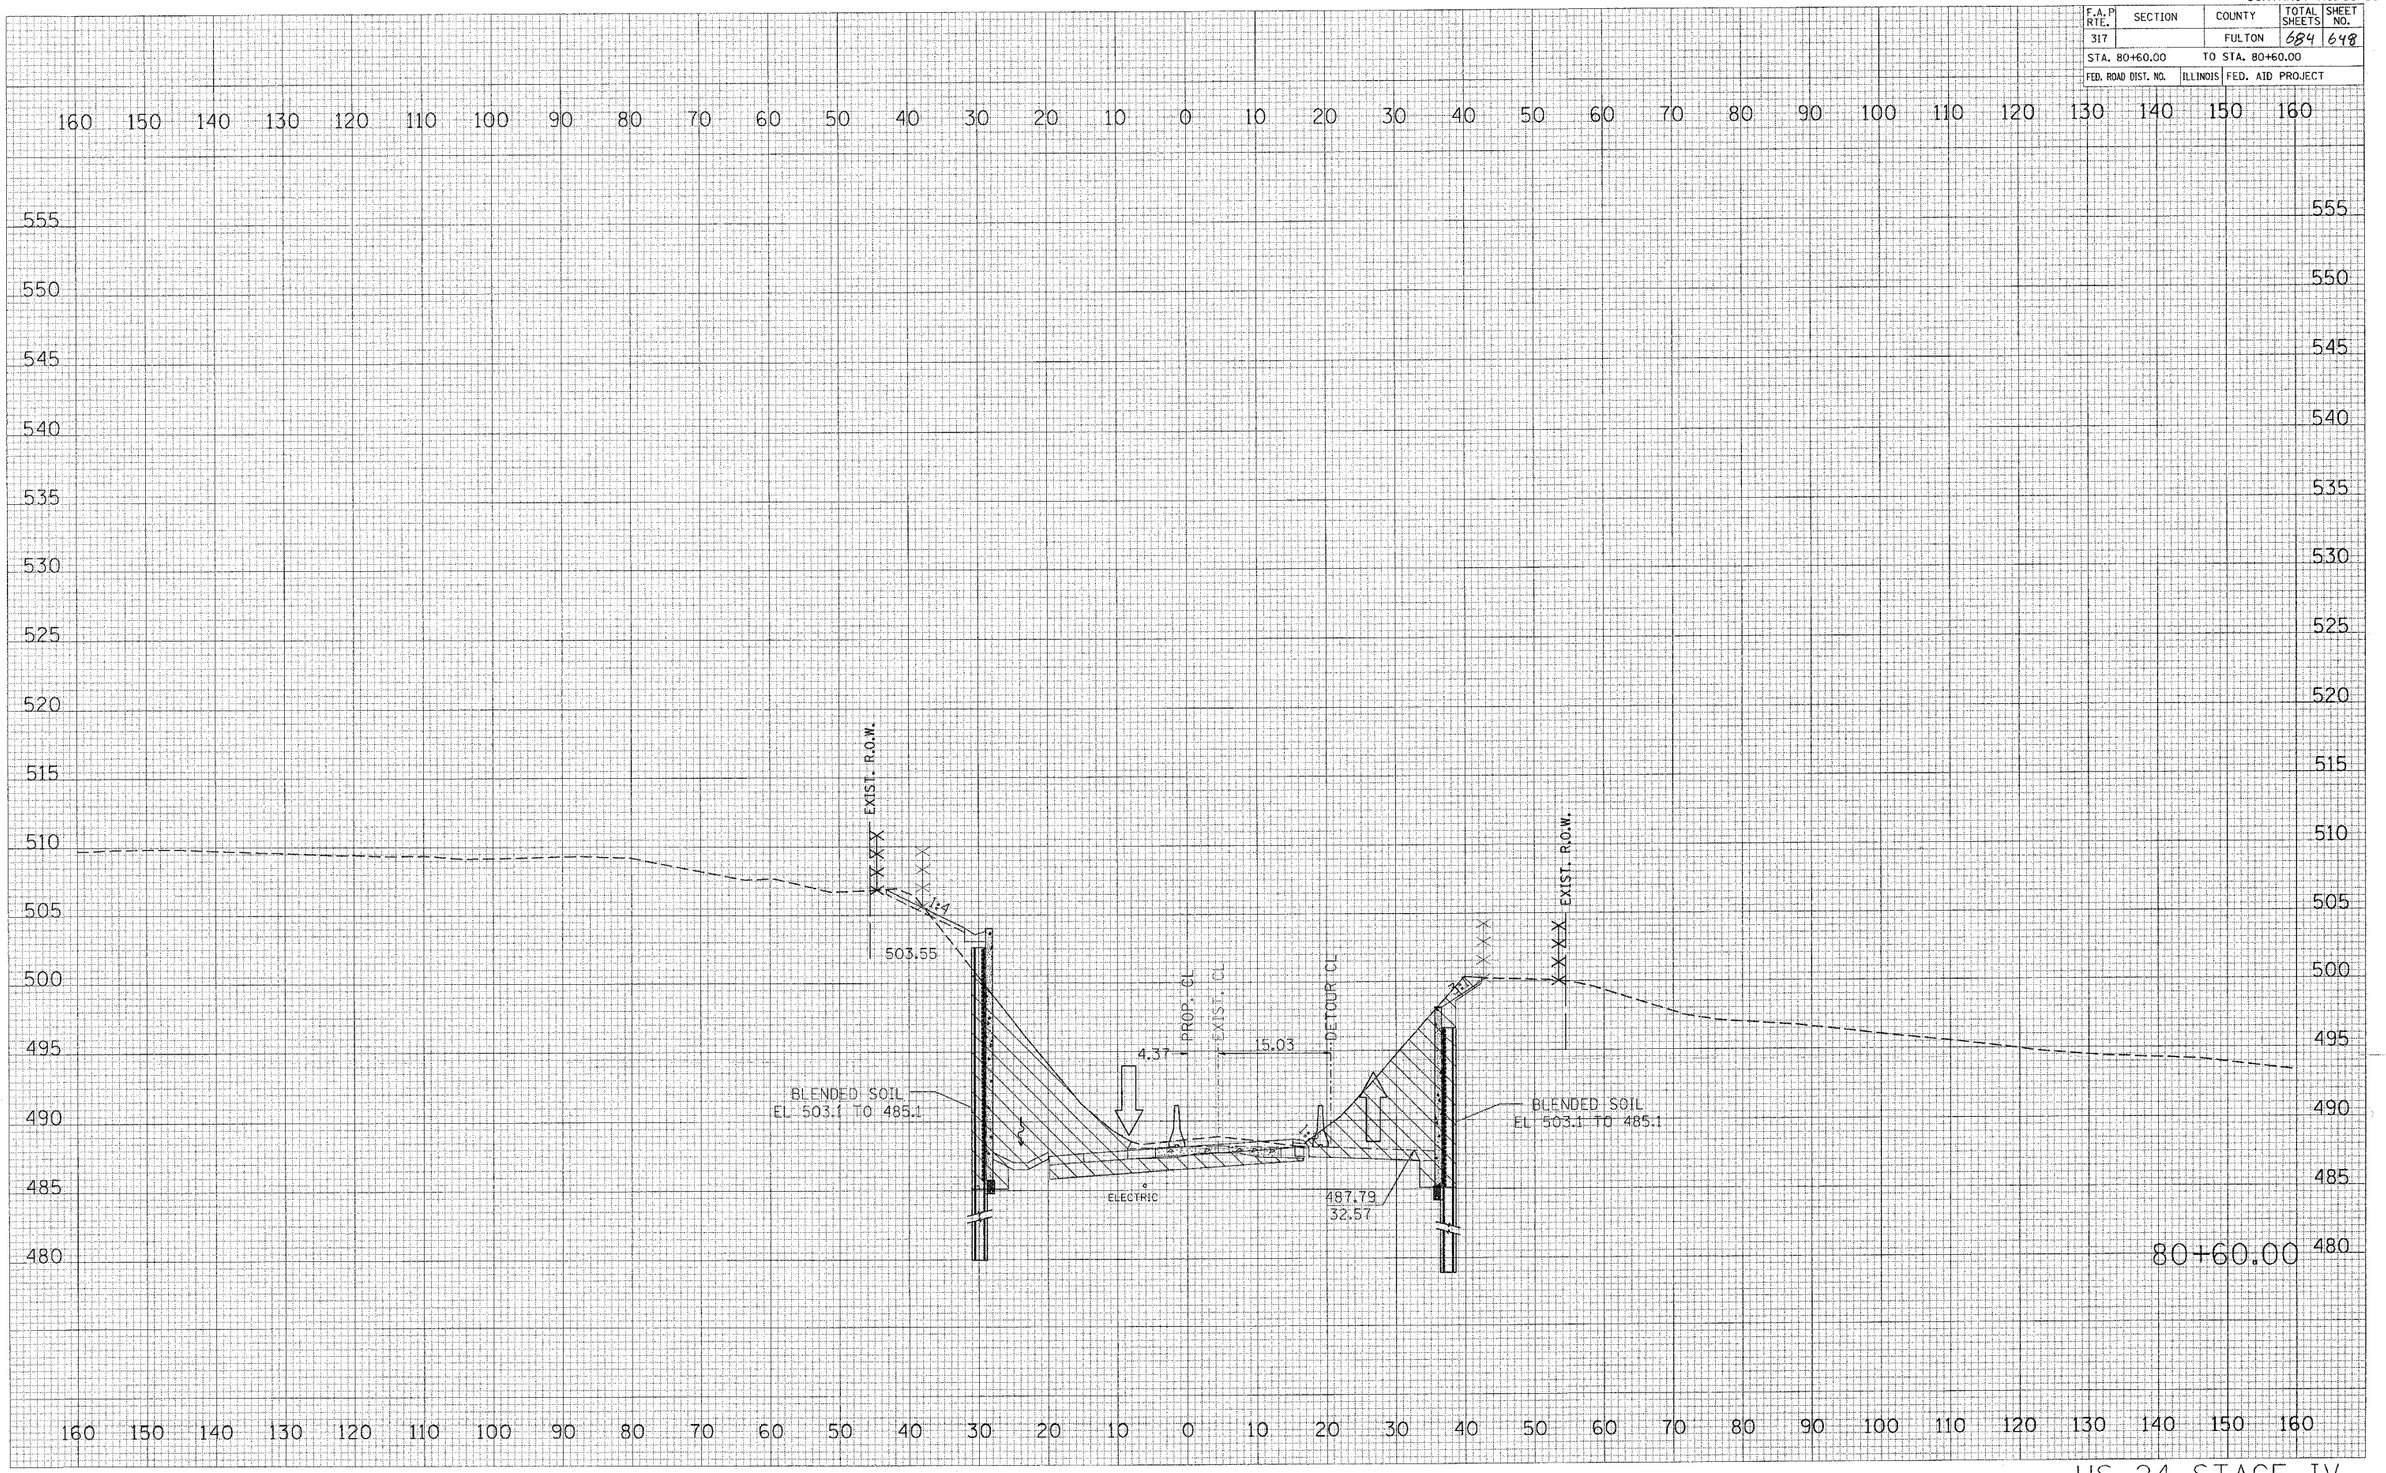

US 24 STAGE IV

PLOT DATE = 4/6/2005
FILE NAME = a:\projects\us24spoon.ph.2\sheets\us24spoon.dgn
PLOT SCALE = 10.0000 ' / IN.
REFERENCE = REF