CONTRACT NO. 88753

F.A.P RTE.	SECTION	COUNTY	TOTAL SHEETS	SHEET NO.
317		FULTON	684	650
STA. 80+80.00		TO STA. 80+80.00		
FED. ROAD DIST. NO.	ILLINOIS	FED. AID PROJECT		

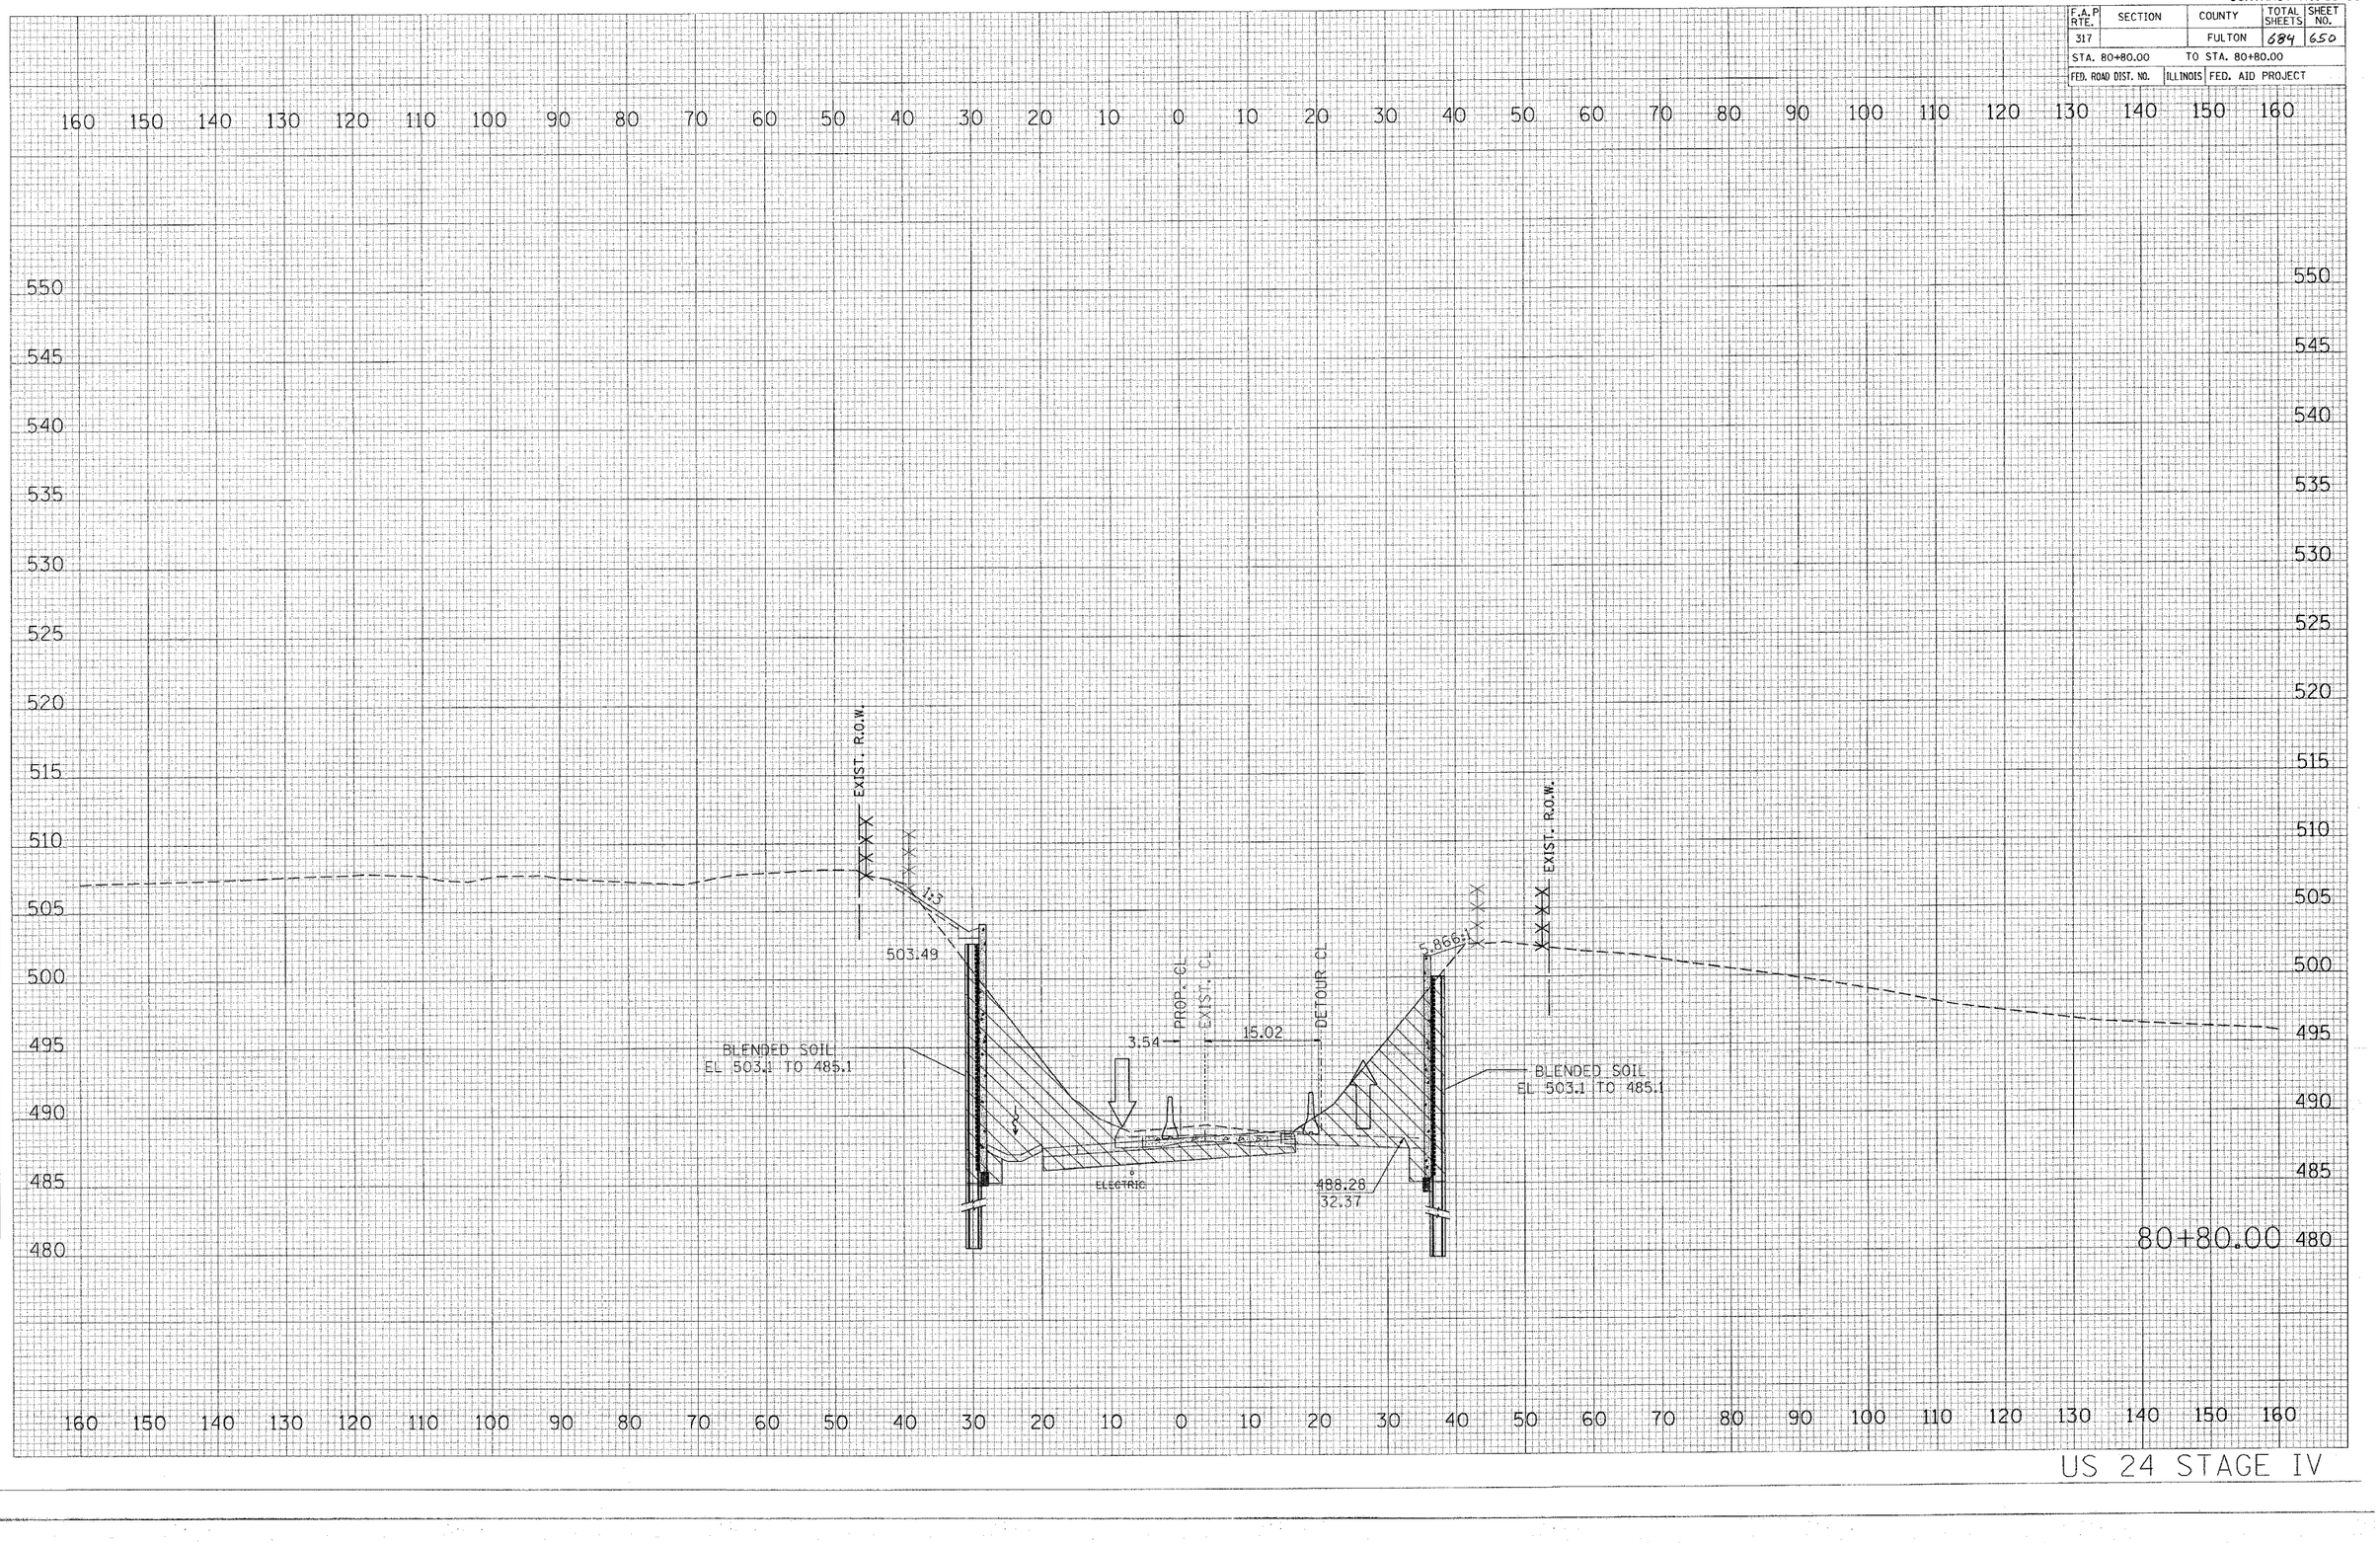

US 24 STAGE IV

ORIGINAL SURVEY	FINAL SURVEY
SURVEYED	SURVEYED
PLOTTED	PLOTTED
NOTE BOOK	TEMPLATE
NO.	AREAS
	AREAS CHECKED

NO.	BY	DATE

PLOT DATE = 4/6/2020
FILE NAME = c:\projects\us24spoon_ph_2\sheets\spoon5x5.dgn
PLOT SCALE = 10.0000 ' / IN.
REFERENCE = sheets