•••18I(18BRY & 18BRY-1)BR, 18B-1
CONTRACT NO. 88753

F.A.P RTE.	SECTION	COUNTY	TOTAL SHEETS	SHEET NO.
317	•••	FULTON	684	655
STA. 81+30.00		TO STA. 81+30.00		
FED. ROAD DIST. NO.	ILLINOIS	FED. AID PROJECT		

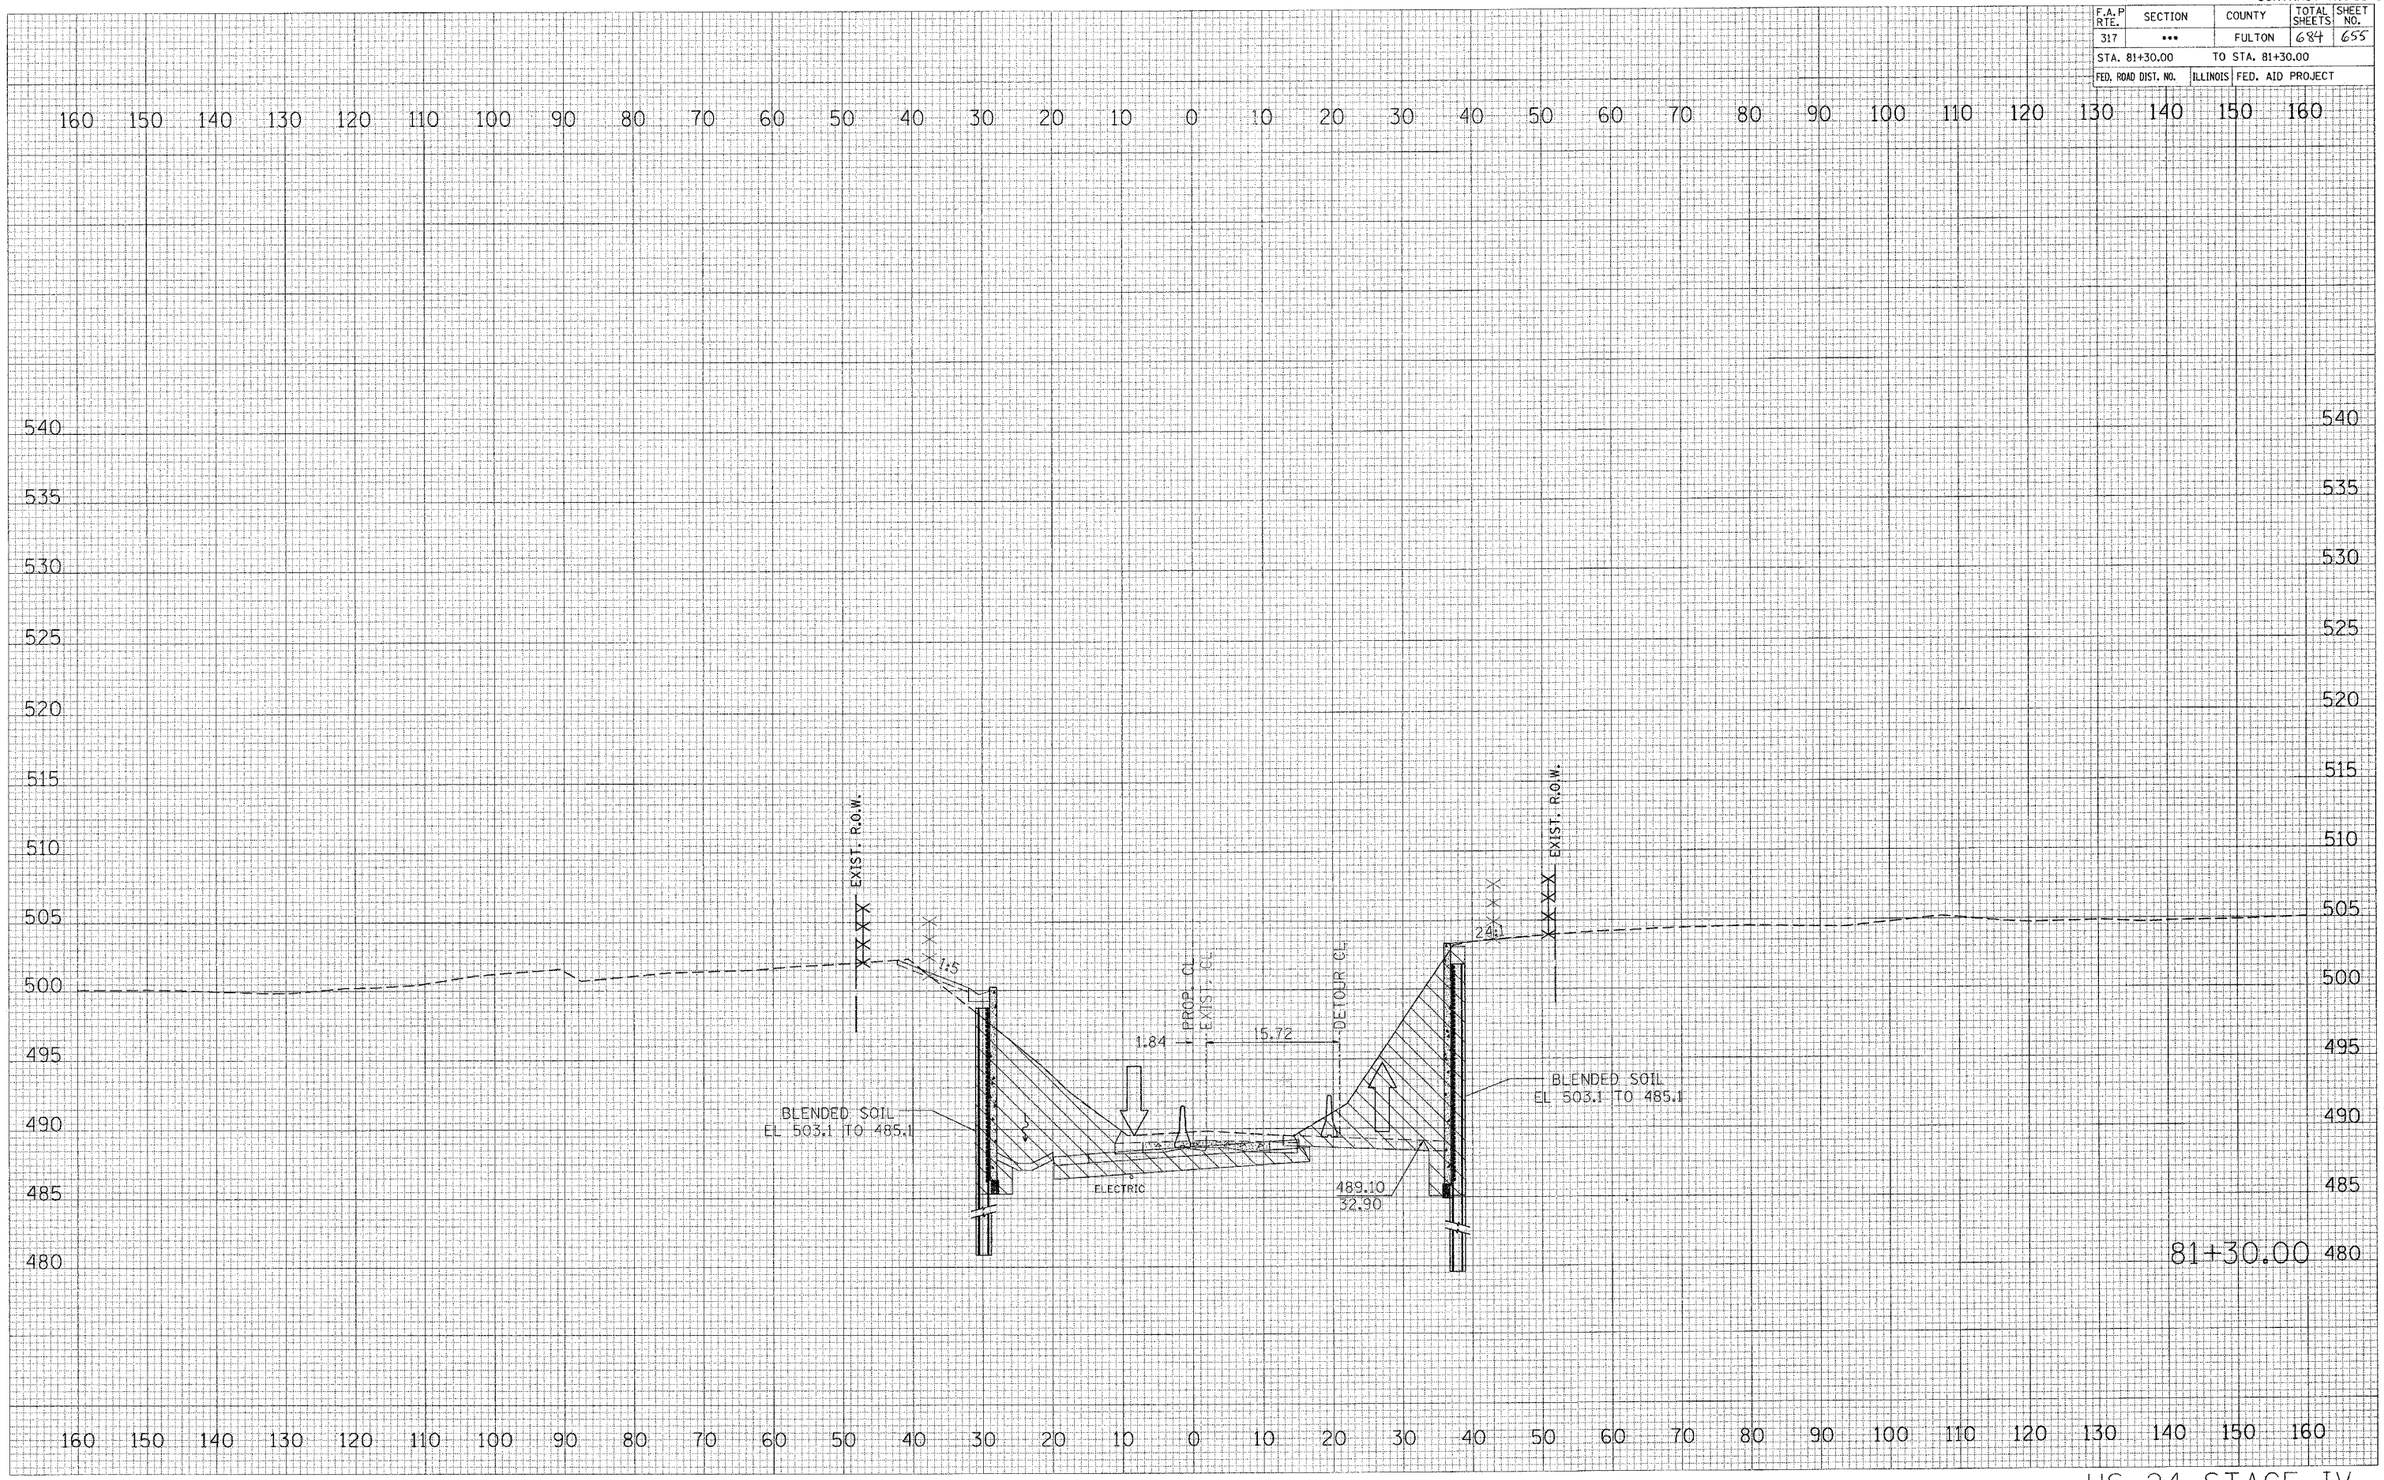

US 24 STAGE IV

FINAL SURVEY | NOTE BOOK NO. | SURVEYED | PLOTTED | TEMPLATE | AREAS | AREAS CHECKED | BY | DATE

ORIGINAL SURVEY | NO. | SURVEYED | PLOTTED | TEMPLATE | AREAS | AREAS CHECKED | BY | DATE

PLOT DATE = 4/11/2005
FILE NAME = c:\projects\us24spoon.ph.2\sheets\ss24spoon.ph.2\sheets\ss24spoon.ph.2
PLOT SCALE = 10.0000 ' / IN.
REFERENCE = REF