***181(18BRY & 18BRY-1)BR, 18B-1
CONTRACT NO. 88753

F.A.P RTE.	SECTION	COUNTY	TOTAL SHEETS	SHEET NO.
317	***	FULTON	684	658
STA. 81+60.00		TO STA. 81+60.00		
FED. ROAD DIST. NO.	ILLINOIS	FED. AID PROJECT		

FINAL SURVEY — NOTE BOOK — NO. — SURVEYED — PLOTTED — TEMPLATE — AREAS — AREAS CHECKED — BY — DATE

ORIGINAL SURVEY — SURVEYED — PLOTTED — TEMPLATE — AREAS — AREAS CHECKED — BY — DATE

PLOT DATE = 4/11/2005
FILE NAME = c:\projects\us24spoon_ph.2\sheets\stage4\prof_sht.dgn
PLOT SCALE = 10.0000 ' / IN.
PLOT DATE = #REF#
REFERENCE = #REF#

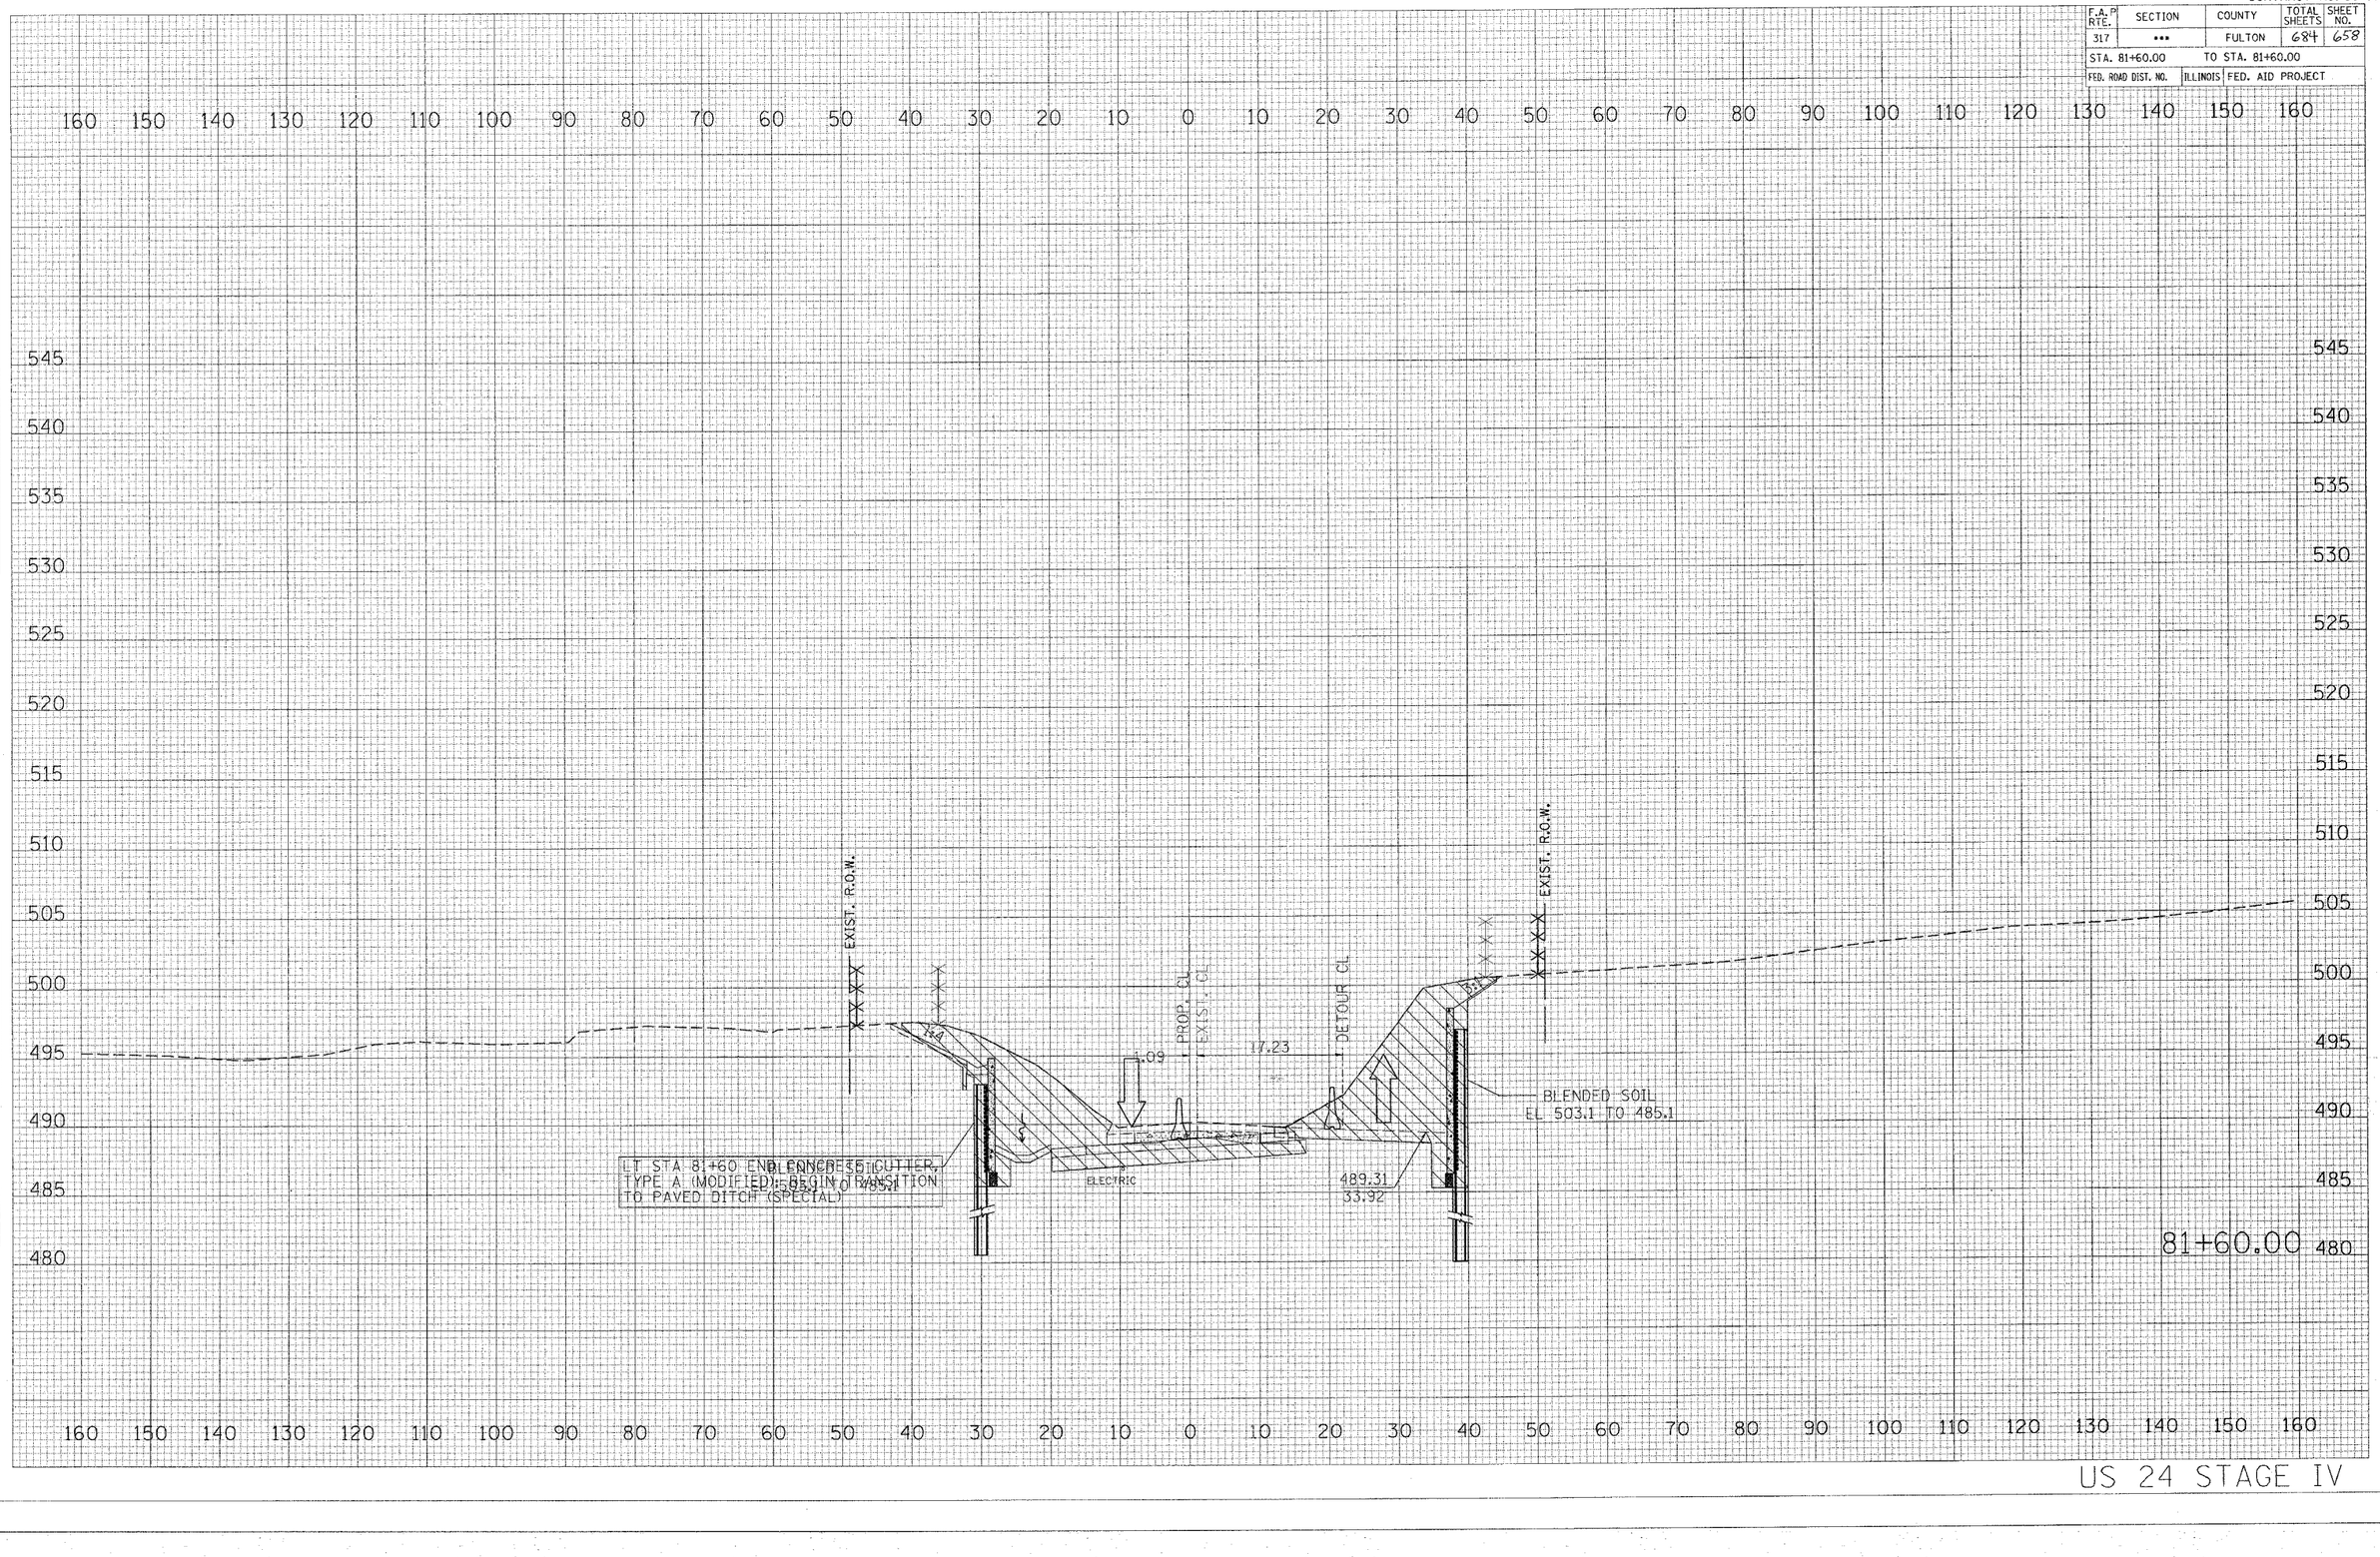

US 24 STAGE IV