•••18I(18BRY & 18BRY-1)BR, 18B-1
CONTRACT NO. 88753

F.A.P RTE.	SECTION	COUNTY	TOTAL SHEETS	SHEET NO.
317	•••	FULTON	684	669
STA. 84+01.13		TO STA. 84+01.13		
FED. ROAD DIST. NO.	ILLINOIS	FED. AID PROJECT		

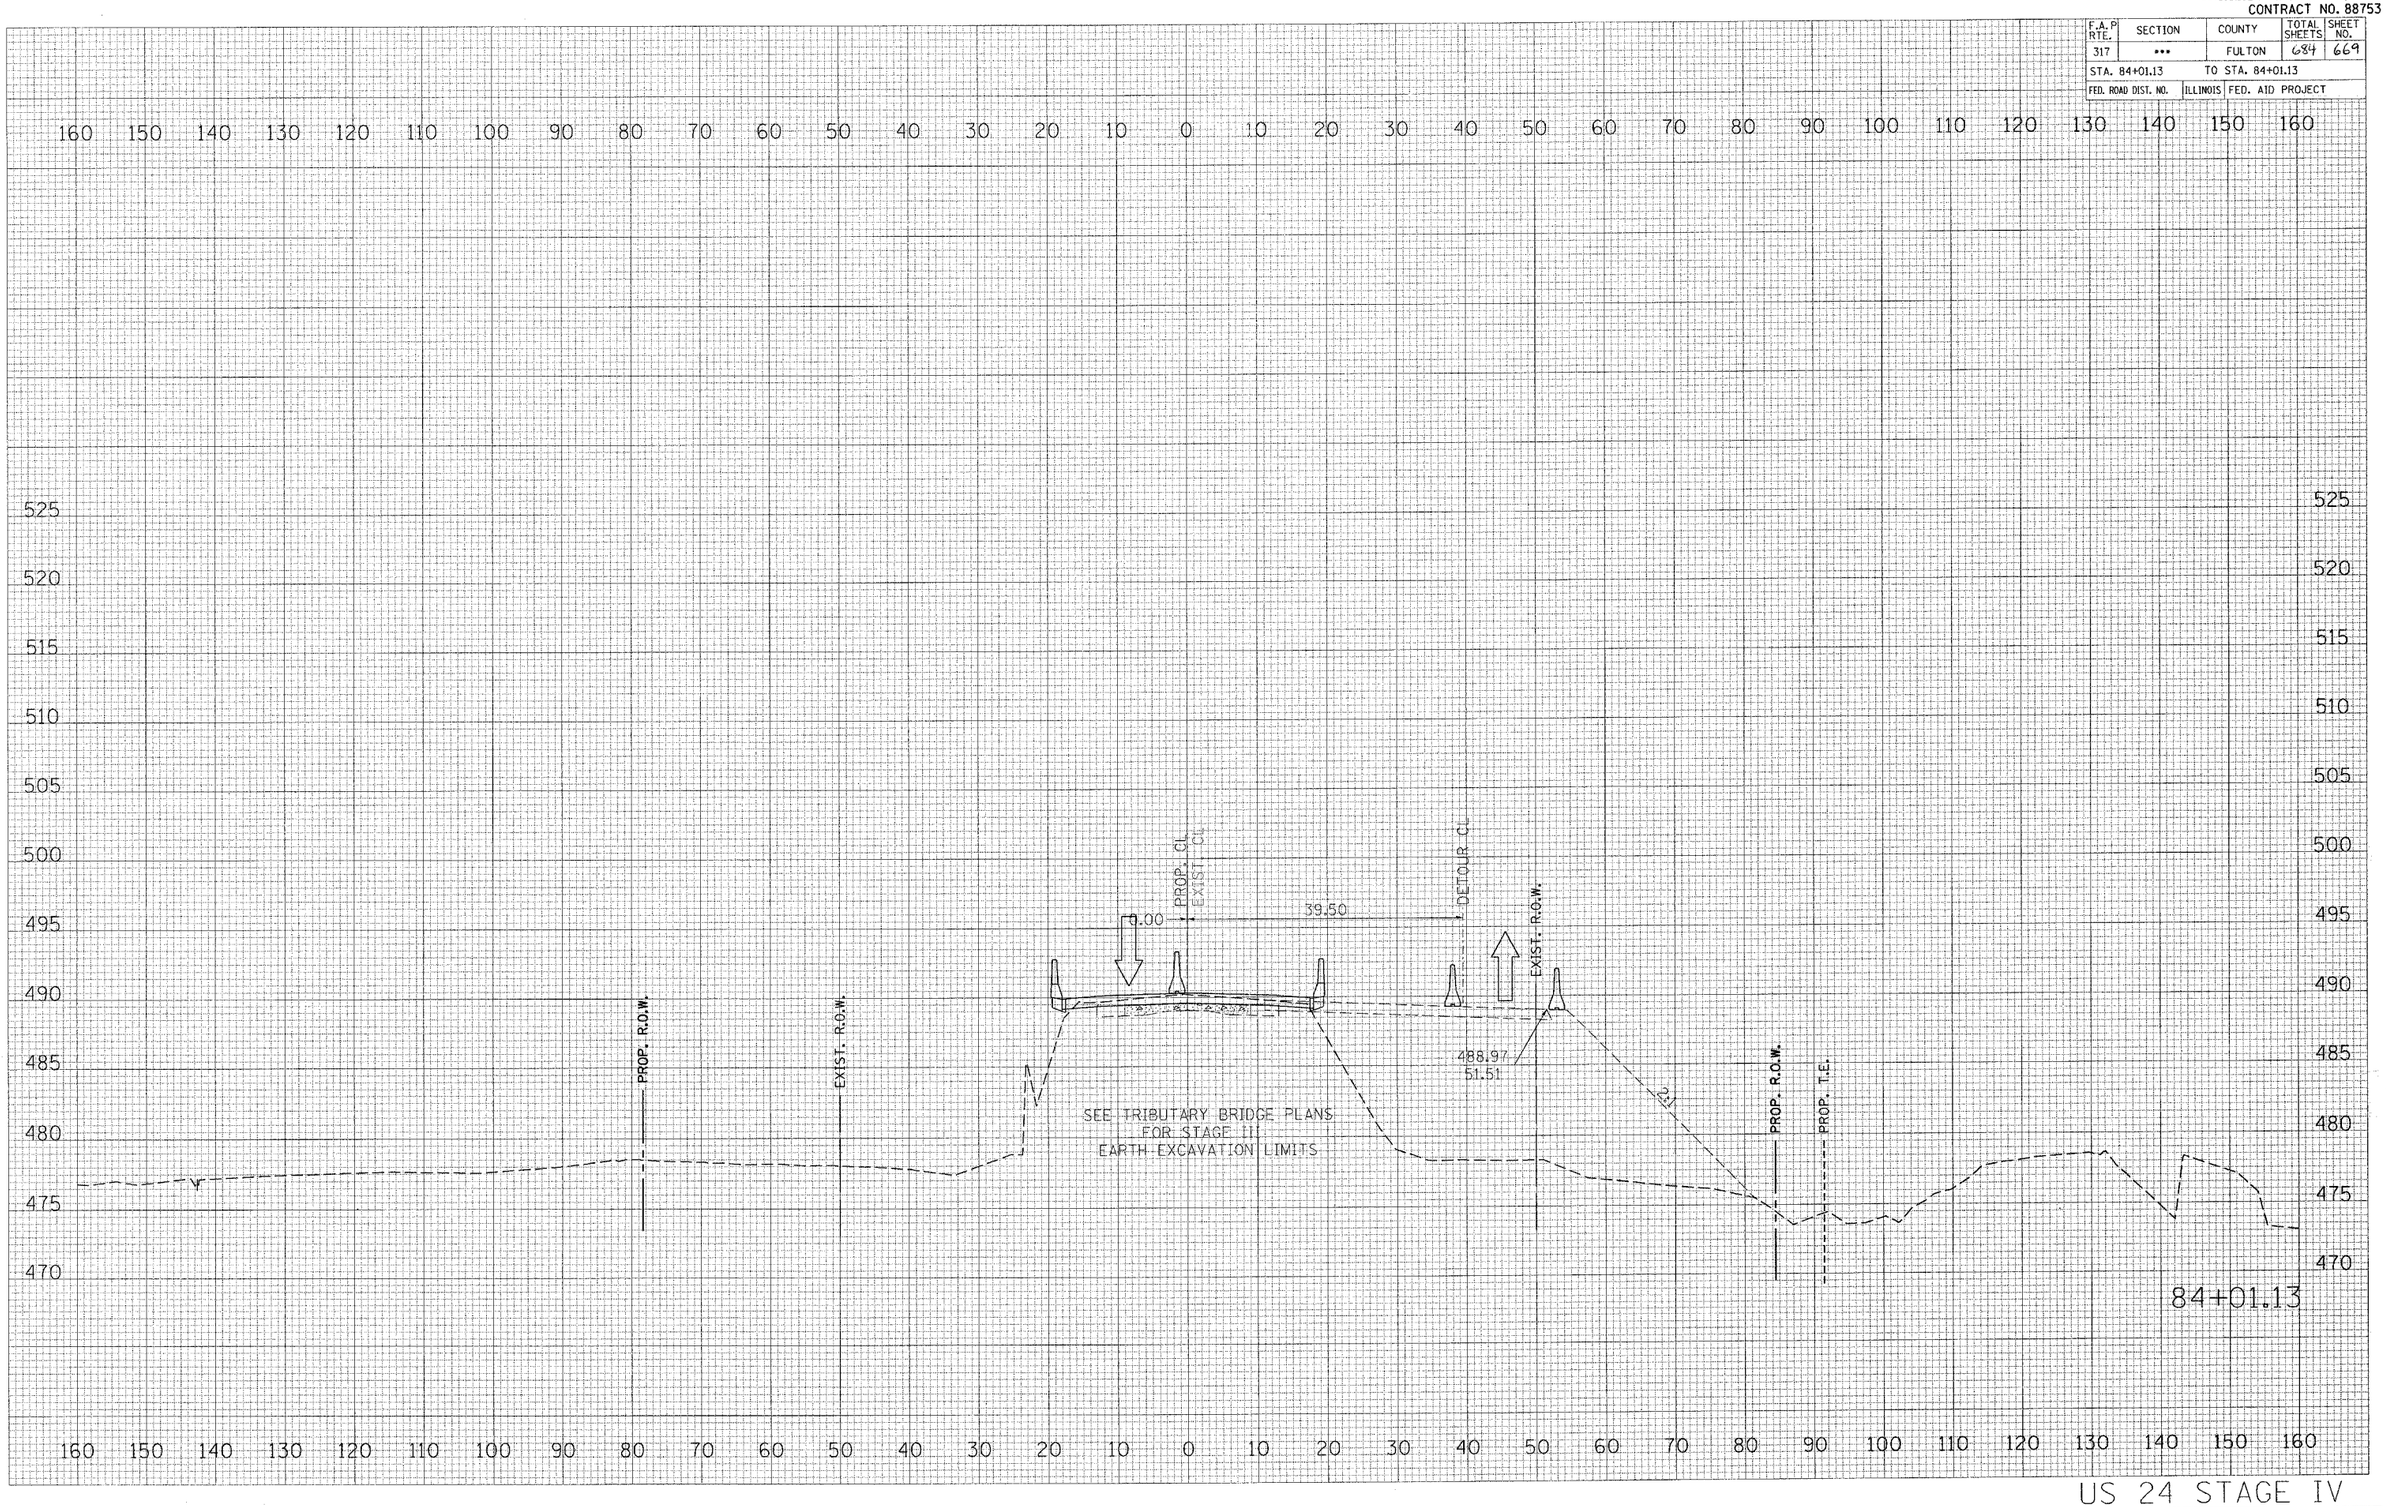

US 24 STAGE IV

FINAL SURVEY | NOTE BOOK NO. | SURVEYED | PLOTTED | TEMPLATE | AREAS | AREAS CHECKED | BY | DATE

ORIGINAL SURVEY | NO. | SURVEYED | PLOTTED | TEMPLATE | AREAS | AREAS CHECKED | BY | DATE

PLOT DATE = 4/11/2005
FILE NAME = c:\projects\us24spoon.ph_2\sheets\sheet1ssgs.dgn
PLOT SCALE = 10.00000 ' / IN.
REFERENCE = REF