F.A.P. RTE.	SECTION	COUNTY	TOTAL SHEETS	SHEET NO.
317	•••	FULTON	684	672
STA. 84+51.98		TO STA. 84+51.98		
FED. ROAD DIST. NO.	ILLINOIS	FED. AID PROJECT		

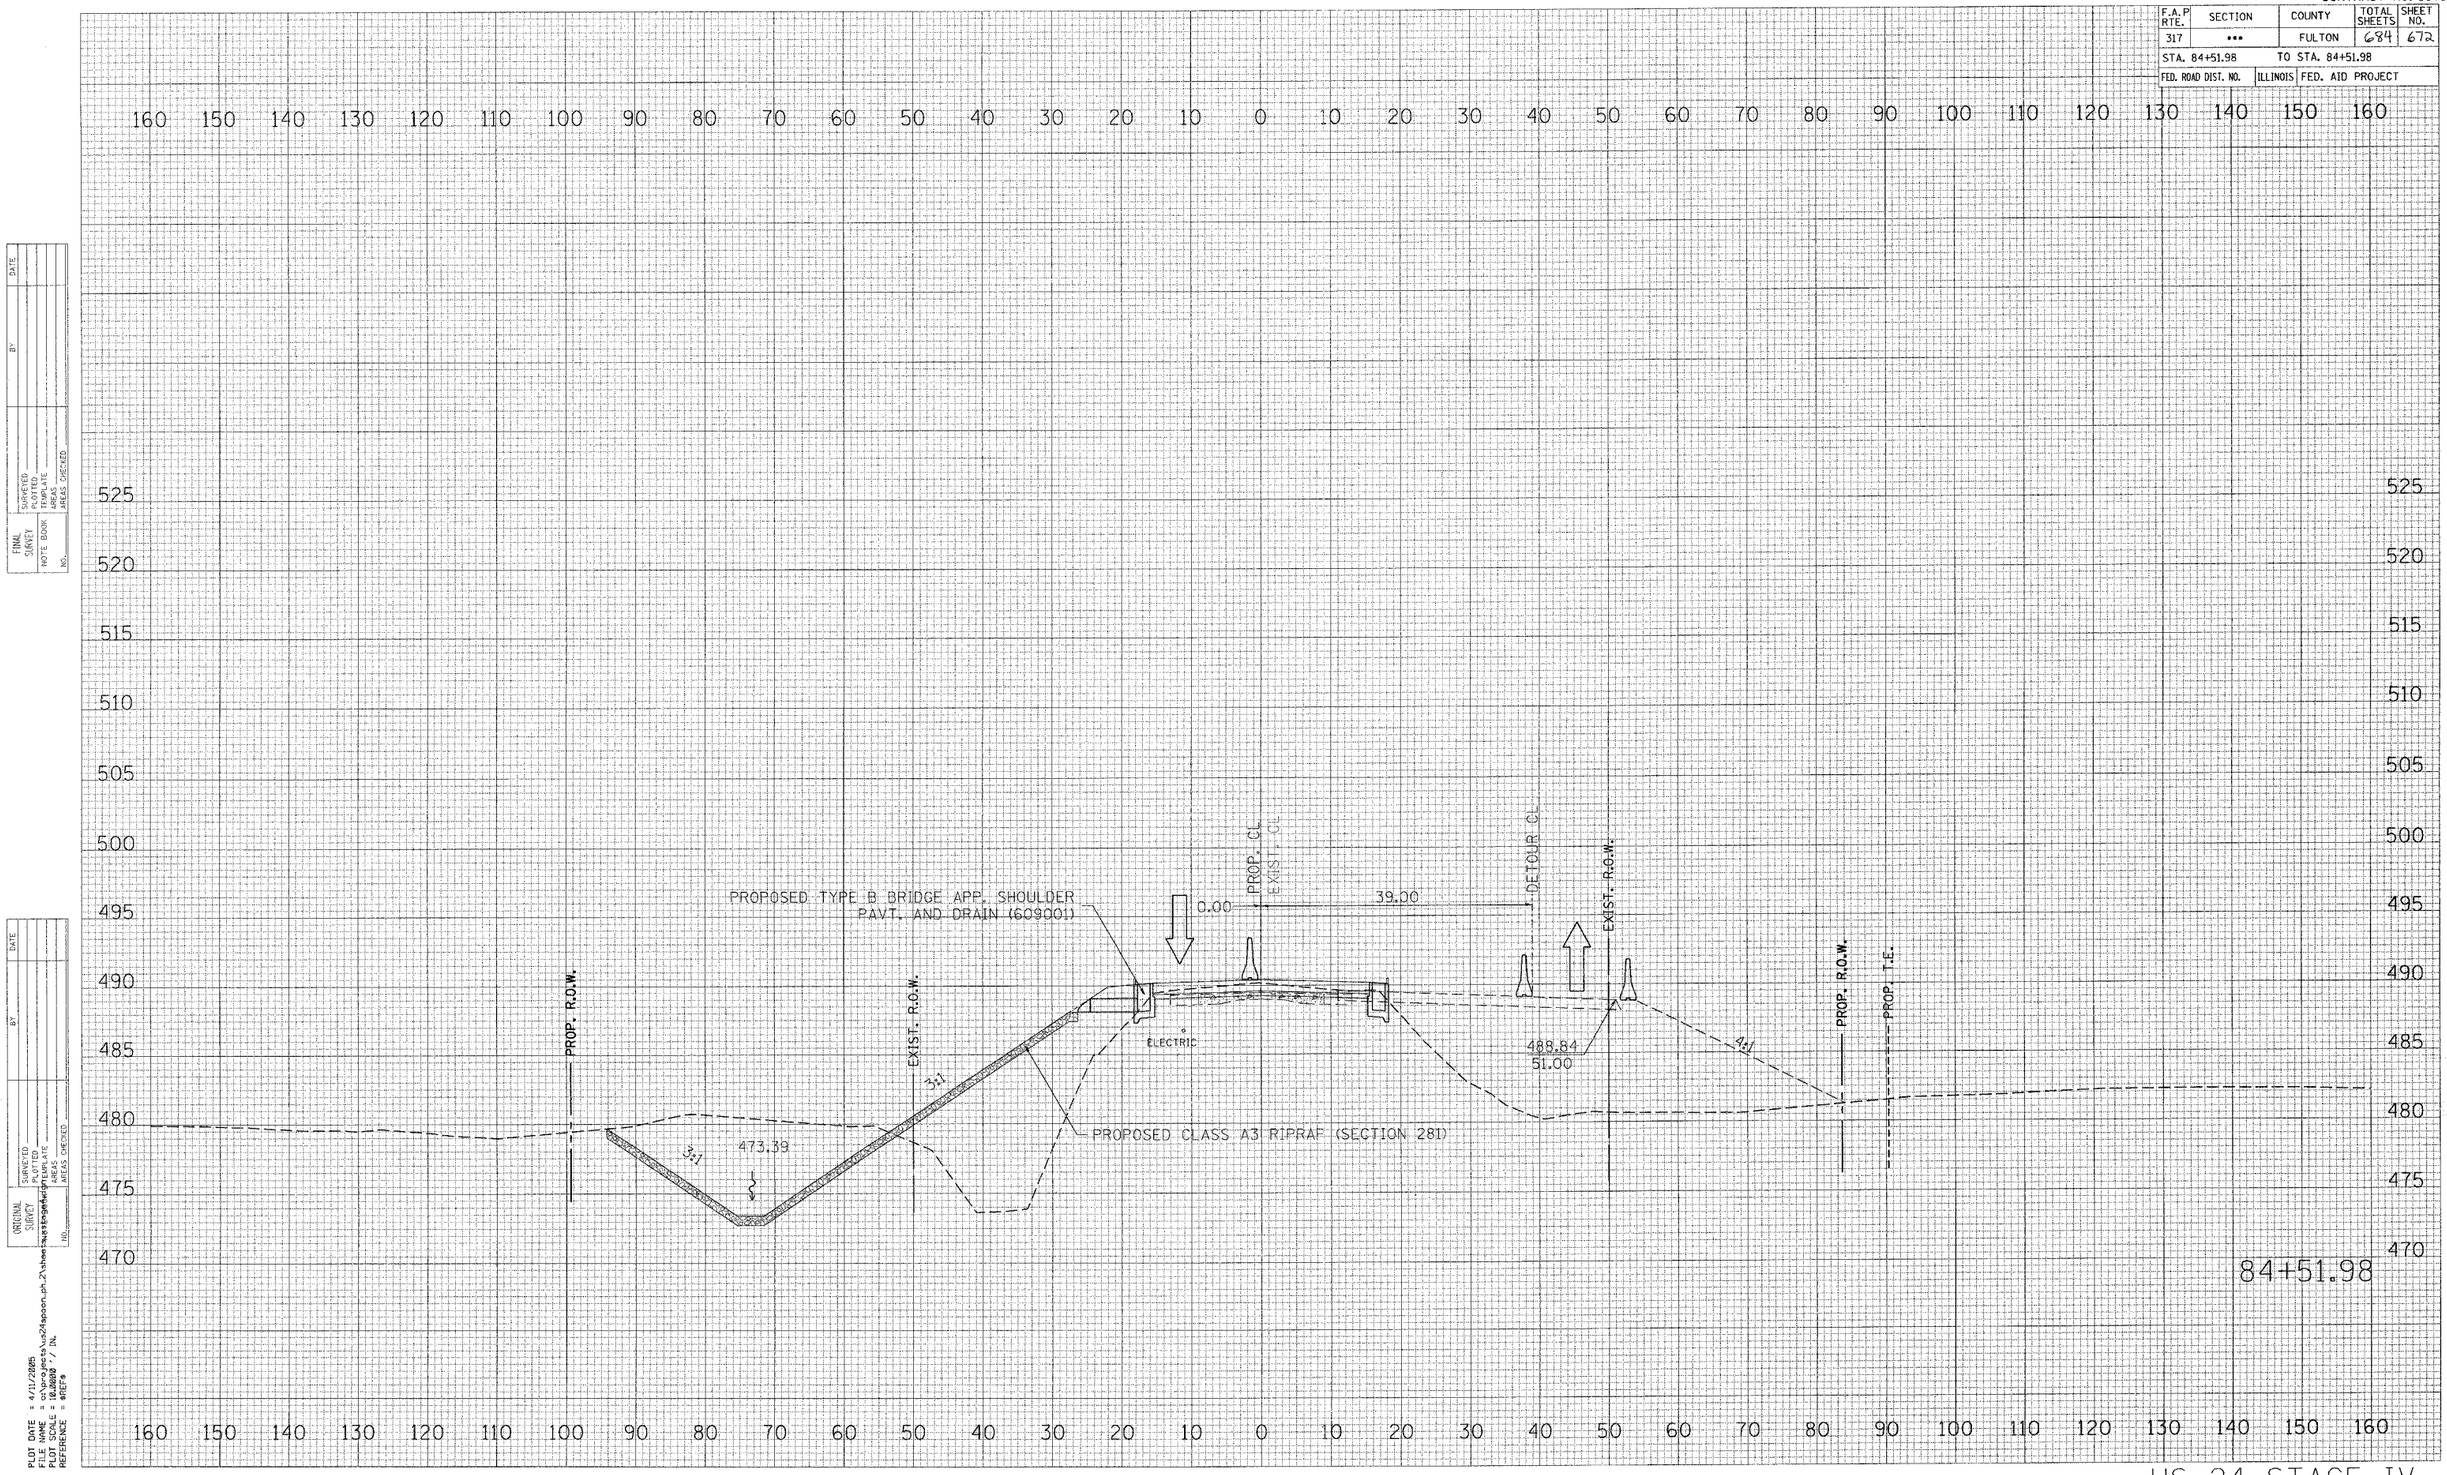

ORIGINAL SURVEY — FINAL SURVEY
NO. | NOTE BOOK | SURVEYED | PLOTTED | TEMPLATE | AREAS CHECKED | BY | DATE

PLOT DATE = 4/11/2005
FILE NAME = c:\projects\us24spoon_ph_2\sheets\us24spoon_ph_2_sht_xsec_sta_8451.dgn
PLOT SCALE = 10.0000 ' / IN.
PLOT DATE = 4/11/2005
REFERENCE = $REF*