F.A.U. RTE.	SECTION	COUNTY	TOTAL SHEETS	SHEET NO.
9303	01-00032-05-PV	MONROE	23	16
STA. 88+29.84 TO STA. 89+75				
CROSS SECTIONS				

CONTRACT NO. 97250

88+85

BIT. CONC. C.E. RT.

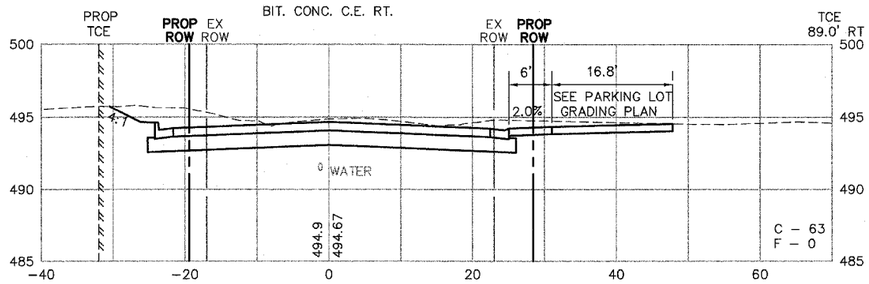

88+50.61

BEGIN SECTION, EOP MAIN STREET

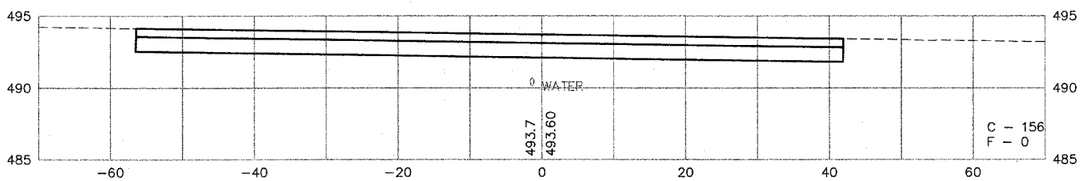

88+29.84

CENTERLINE MAIN STREET

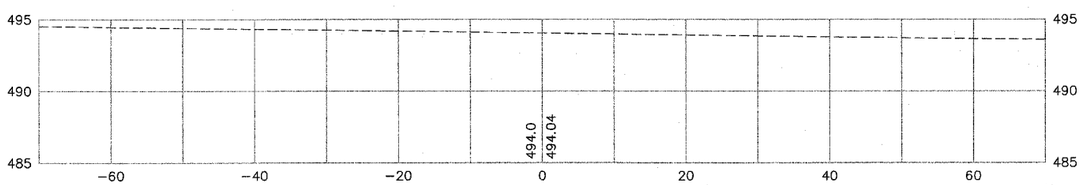

BIT. CONC. C.E. ON MAIN STREET

66' RIGHT OF CENTERLINE

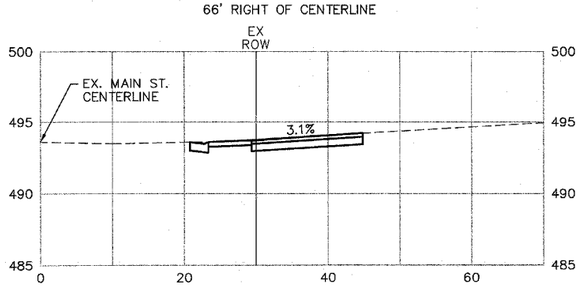

89+75

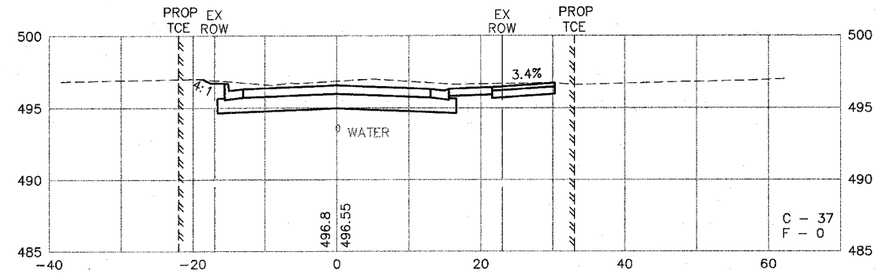

89+50

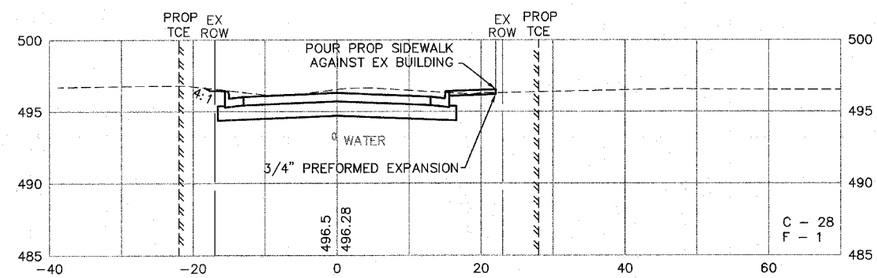

89+25

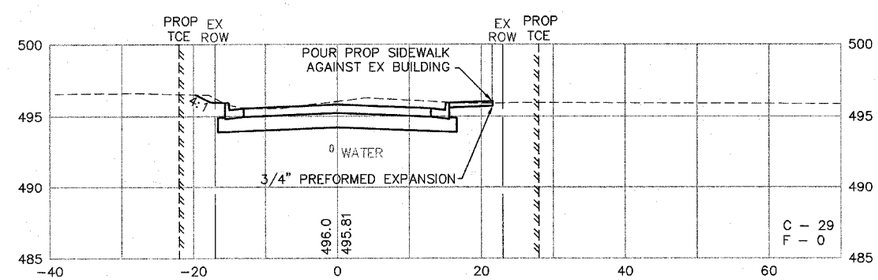

SCALE:
VERT. 1"=5'
HORZ. 1"=10'

FINAL SURVEY	BY	DATE
SURVEYED		
PLOTTED		
TEMPLATE		
AREAS		
AREAS CHECKED		
NOTE BOOK NO.		

ORIGINAL SURVEY	BY	DATE
SURVEYED		
PLOTTED		
TEMPLATE		
AREAS		
AREAS CHECKED		
NOTE BOOK NO.		

RUECK STREET

CROSS SECTIONS