F.A.U. RTE.	SECTION	COUNTY	TOTAL SHEETS	SHEET NO.
9303	01-00032-05-PV	MONROE	23	17
STA. 89+94	TO STA. 90+76			
CROSS SECTIONS				
CONTRACT NO. 97250				

FINAL SURVEY		BY	DATE
NOTE BOOK	SURVEYED		
	PLOTTED		
	TEMPLATE		
	AREAS		
NO.	AREAS CHECKED		

ORIGINAL SURVEY		BY	DATE
NOTE BOOK	SURVEYED		
	PLOTTED		
	TEMPLATE		
	AREAS		
NO.	AREAS CHECKED		

90+25

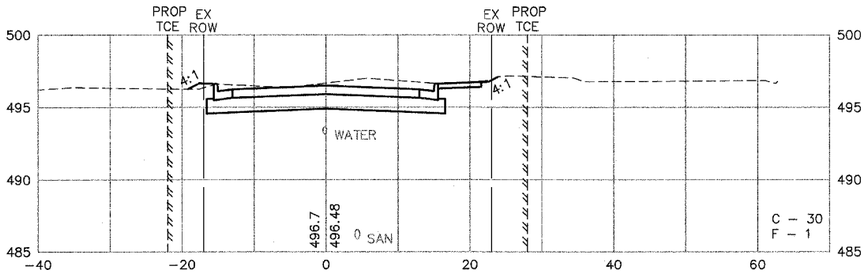

90+76

AGG. P.E. LT.

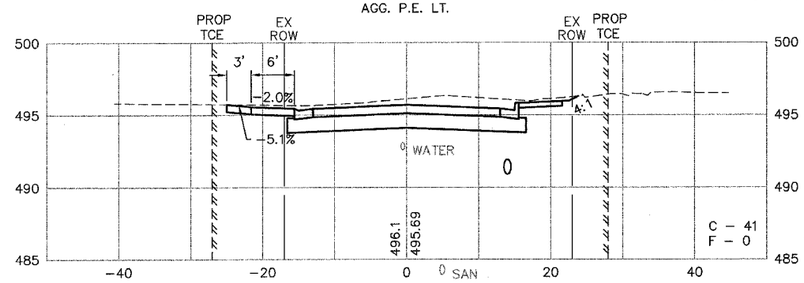

89+97

AGG. P.E. LT.

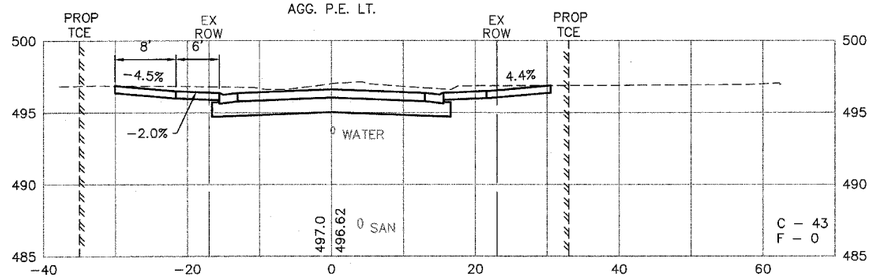

90+58

STORM SEWER CROSSING

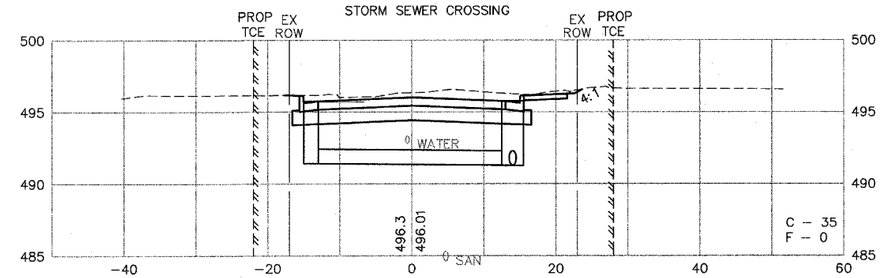

89+94

BIT. CONC. C.E. RT.

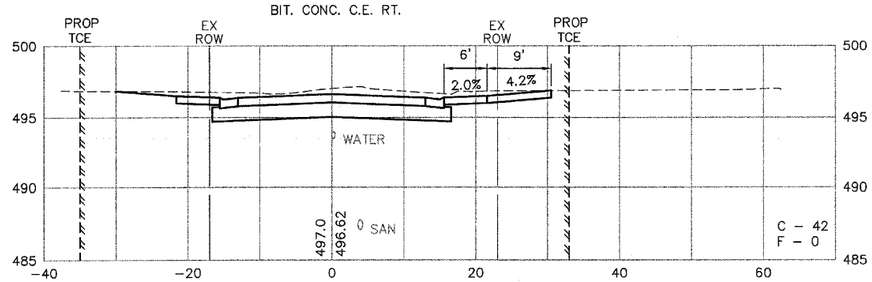

90+47

SERVICE SIDEWALK RT.

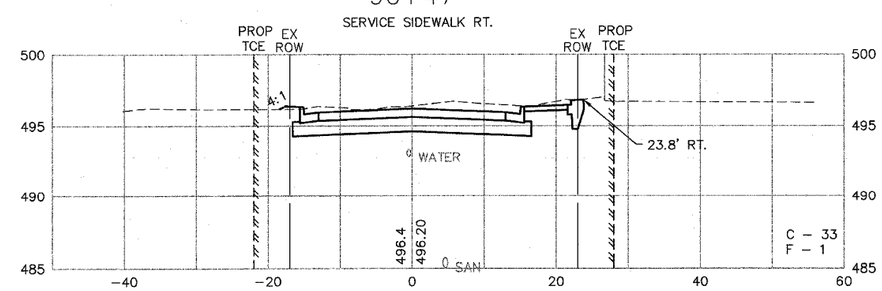

SCALE:
VERT. 1"=5'
HORZ. 1"=10'

RUECK STREET

CROSS SECTIONS