F.A.U. RTE.	SECTION	COUNTY	TOTAL SHEETS	SHEET NO.
9303	01-00032-05-PV	MONROE	23	20
STA.	93+70.10 TO STA.	94+62		
CROSS SECTIONS				
CONTRACT NO. 97250				

FINAL SURVEY	BY	DATE
SURVEYED		
PLOTTED		
NOTE BOOK/TEMPLATE		
AREAS		
NO. AREAS CHECKED		

ORIGINAL SURVEY	BY	DATE
SURVEYED		
PLOTTED		
NOTE BOOK/TEMPLATE		
AREAS		
NO. AREAS CHECKED		

94+25

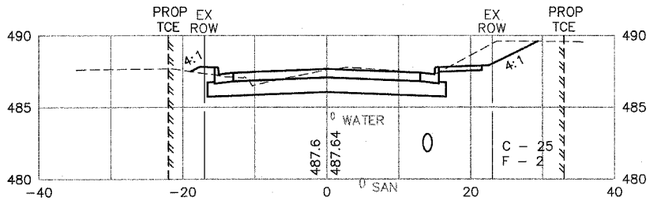

94+62

SERVICE SIDEWALK LT.

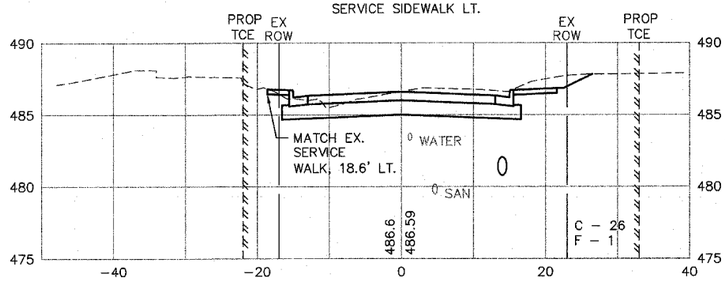

93+87.50

O/C ALLEY RT.

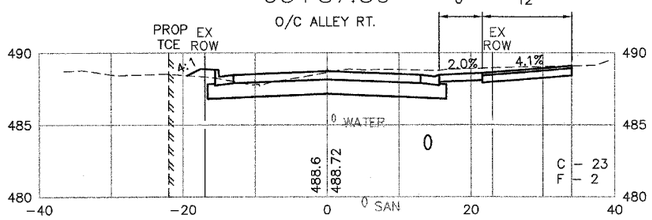

94+50

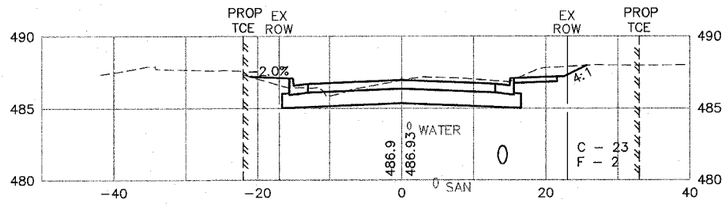

93+70.10

O/C ALLEY LT.

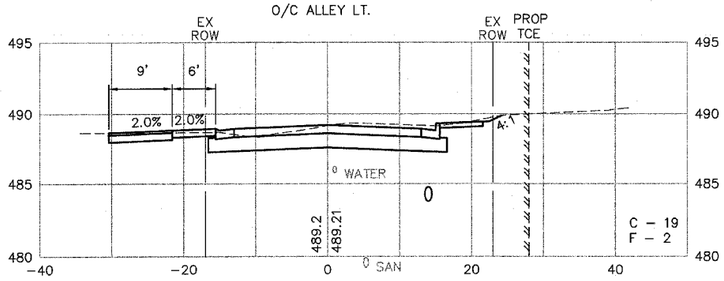

94+34

SERVICE SIDEWALK RT.

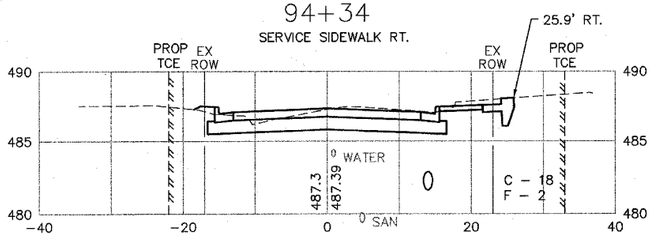

SCALE:
VERT. 1"=5'
HORZ. 1"=10'