F.A.U. RTE.	SECTION	COUNTY	TOTAL SHEETS	SHEET NO.
9303	01-00032-05-PV	MONROE	23	22
STA. 96+00	TO STA. 96+75			
CROSS SECTIONS				
CONTRACT NO. 97250				

FINAL SURVEY	BY	DATE
NOTE BOOK	SURVEYED	
NO.	PLOTTED	
	TEMPLATE	
	AREAS	
	AREAS CHECKED	

ORIGINAL SURVEY	BY	DATE
NOTE BOOK	SURVEYED	
NO.	PLOTTED	
	TEMPLATE	
	AREAS	
	AREAS CHECKED	

96+16
SERVICE SIDEWALK LT.

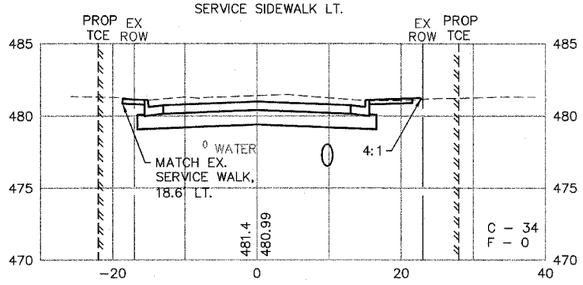

96+15
SERVICE SIDEWALK RT.

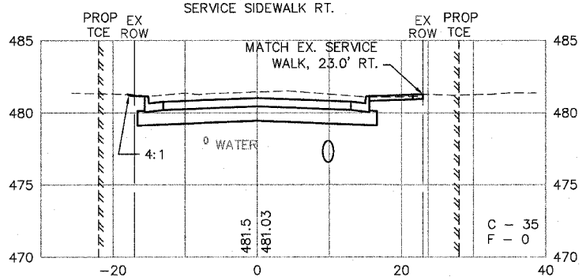

96+00

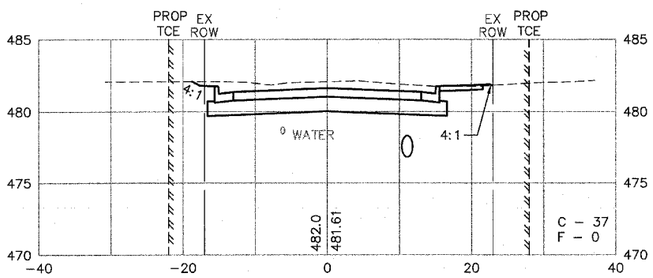

96+75

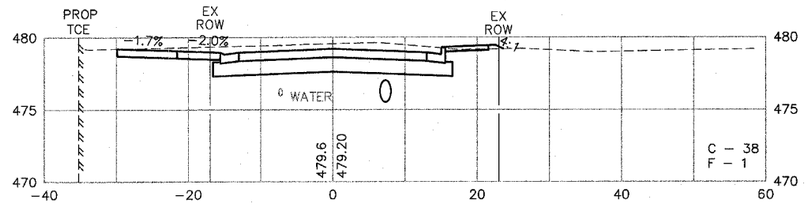

96+39
AGG. P.E. RT.

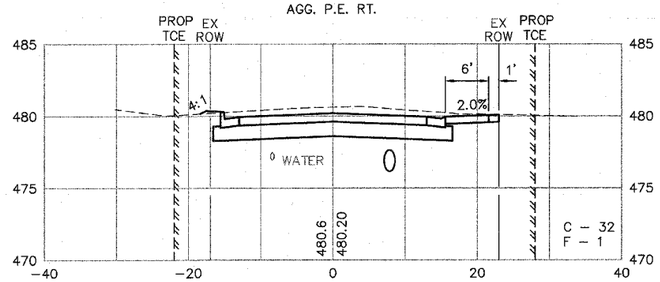

96+25

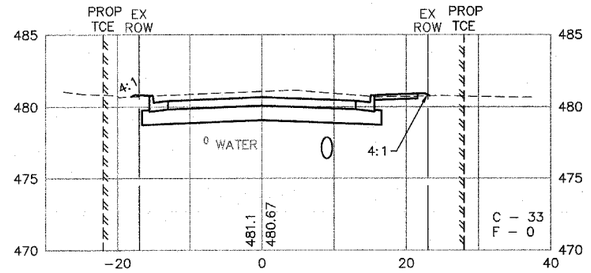

SCALE:
VERT. 1"=5'
HORZ. 1"=10'

RUECK STREET
CROSS SECTIONS