F.A.U. RTE.	SECTION	COUNTY	TOTAL SHEETS	SHEET NO.
9089	02-00180-01-PV	MADISON	28	13
FED. ROAD DIST. NO. _	ILLINOIS	FED. AID PROJECT		

CONTRACT NO. 97251

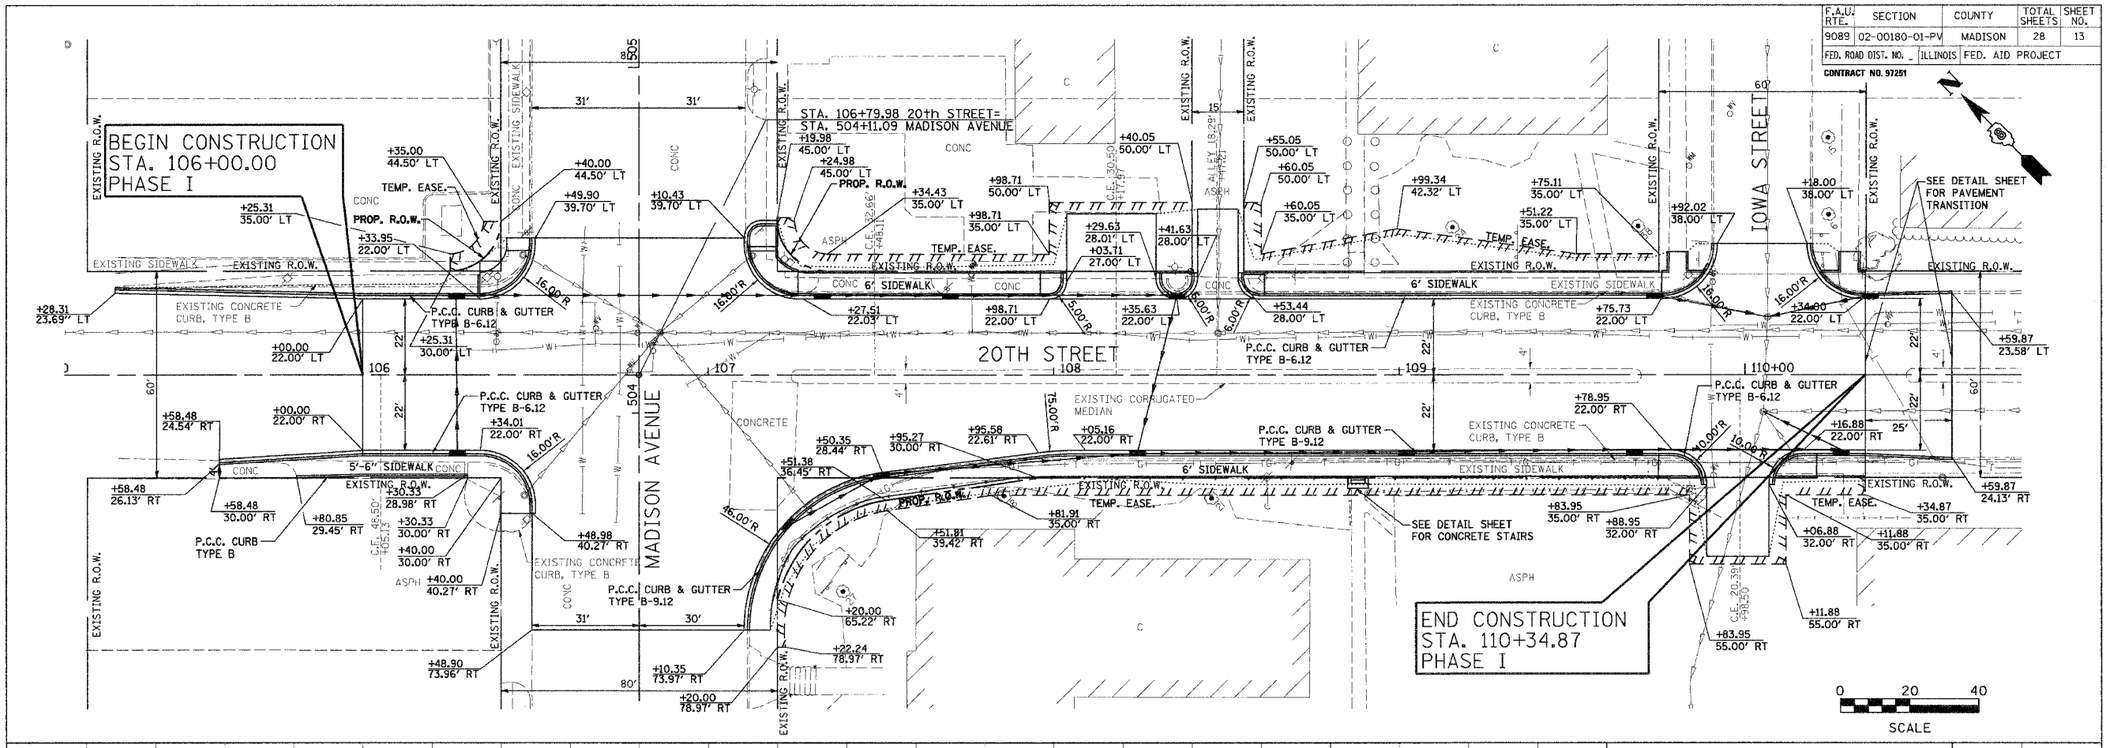

TBM - "M" IN MULLER ON FIRE HYDRANT AT THE NORTH WEST CORNER OF MADISON AVENUE AND 20TH STREET NEAR WALGREENS

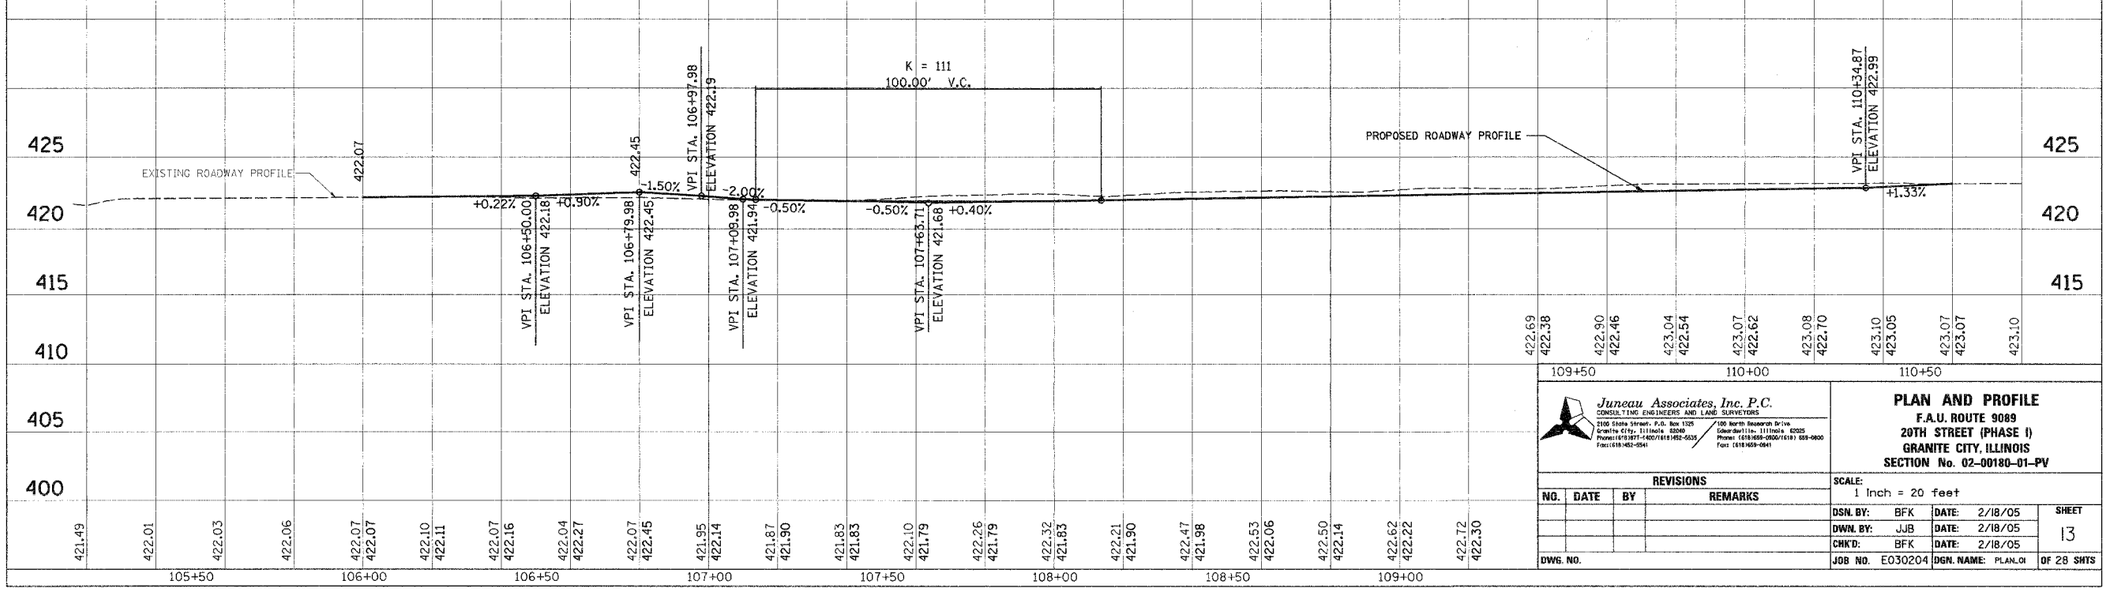

Juneau Associates, Inc. P.C.
CONSULTING ENGINEERS AND LAND SURVEYORS
2100 State Street, P.O. Box 1325
Granite City, Illinois 62040
Phone:(618)877-4400/(618)452-5535
Fax:(618)452-5541
100 North Research Drive
Edwardsville, Illinois 62025
Phone: (618)659-0800/(618) 659-0800
Fax: (618)659-0841

PLAN AND PROFILE
F.A.U. ROUTE 9089
20TH STREET (PHASE I)
GRANITE CITY, ILLINOIS
SECTION No. 02-00180-01-PV

REVISIONS			
NO.	DATE	BY	REMARKS
DWG. NO.			

SCALE: 1 Inch = 20 feet

DSN. BY: BFK	DATE: 2/18/05	SHEET	13
DWN. BY: JJB	DATE: 2/18/05		
CHK'D: BFK	DATE: 2/18/05		
JOB NO. E030204	DGN. NAME: PLAN.01	OF 28 SHTS	

FINAL SURVEY: SURVEYED, PLOTTED, TEMPLATE, AREAS, AREAS CHECKED — NOTE BOOK NO. — BY — DATE

ORIGINAL SURVEY: SURVEYED, PLOTTED, TEMPLATE, AREAS, AREAS CHECKED — NOTE BOOK NO. — BY — DATE