F.A.U. RTE.	SECTION	COUNTY	TOTAL SHEETS	SHEET NO.
9089	02-00180-01-PV	MADISON	28	14

FED. ROAD DIST. NO. _ ILLINOIS FED. AID PROJECT

CONTRACT NO. 97251

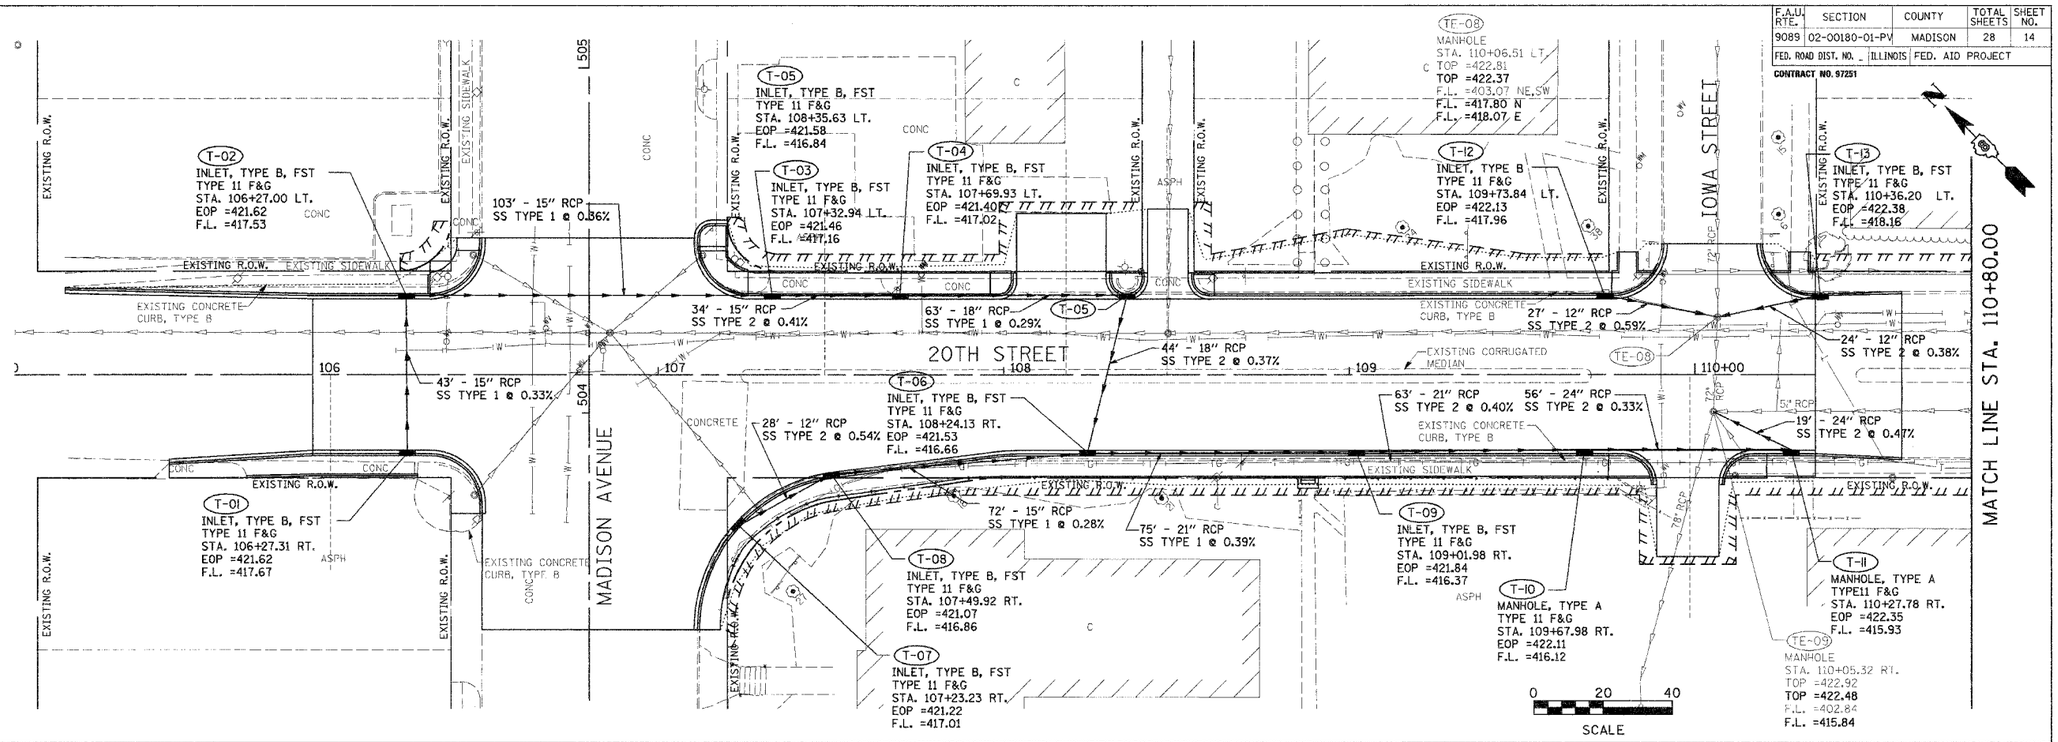

FINAL SURVEY | SURVEYED | PLOTTED | TEMPLATE | AREAS | AREAS CHECKED | NOTE BOOK | NO. | BY | DATE

ORIGINAL SURVEY | SURVEYED | PLOTTED | TEMPLATE | AREAS | AREAS CHECKED | NOTE BOOK | NO. | BY | DATE

Juneau Associates, Inc. P.C.
CONSULTING ENGINEERS AND LAND SURVEYORS
2100 State Street, P.O. Box 1325 Granite City, Illinois 62040 Phone:(618)877-1400/(618)452-5535 Fax:(618)452-5541
100 North Research Drive Edwardsville, Illinois 62025 Phone: (618)659-0900/(618) 659-0800 Fax: (618)659-0941

DRAINAGE PLAN AND PROFILE
F.A.U. ROUTE 9089
20TH STREET (PHASE I)
GRANITE CITY, ILLINOIS
SECTION NO. 02-00180-01-PV

REVISIONS			
NO.	DATE	BY	REMARKS

DWG. NO.

SCALE: 1 inch = 20 feet

DSN. BY:	RGL	DATE:	2/18/05	SHEET
DWN. BY:	DAN	DATE:	2/18/05	14
CHK'D:	BFK	DATE:	2/18/05	
JOB NO.	E030204	DGN. NAME:	drain_01	OF 28 SHTS