F.A.U. RTE.	SECTION	COUNTY	TOTAL SHEETS	SHEET NO.
9089	02-00180-01-PV	MADISON	28	15
FED. ROAD DIST. NO. _	ILLINOIS	FED. AID PROJECT		

CONTRACT NO. 97251

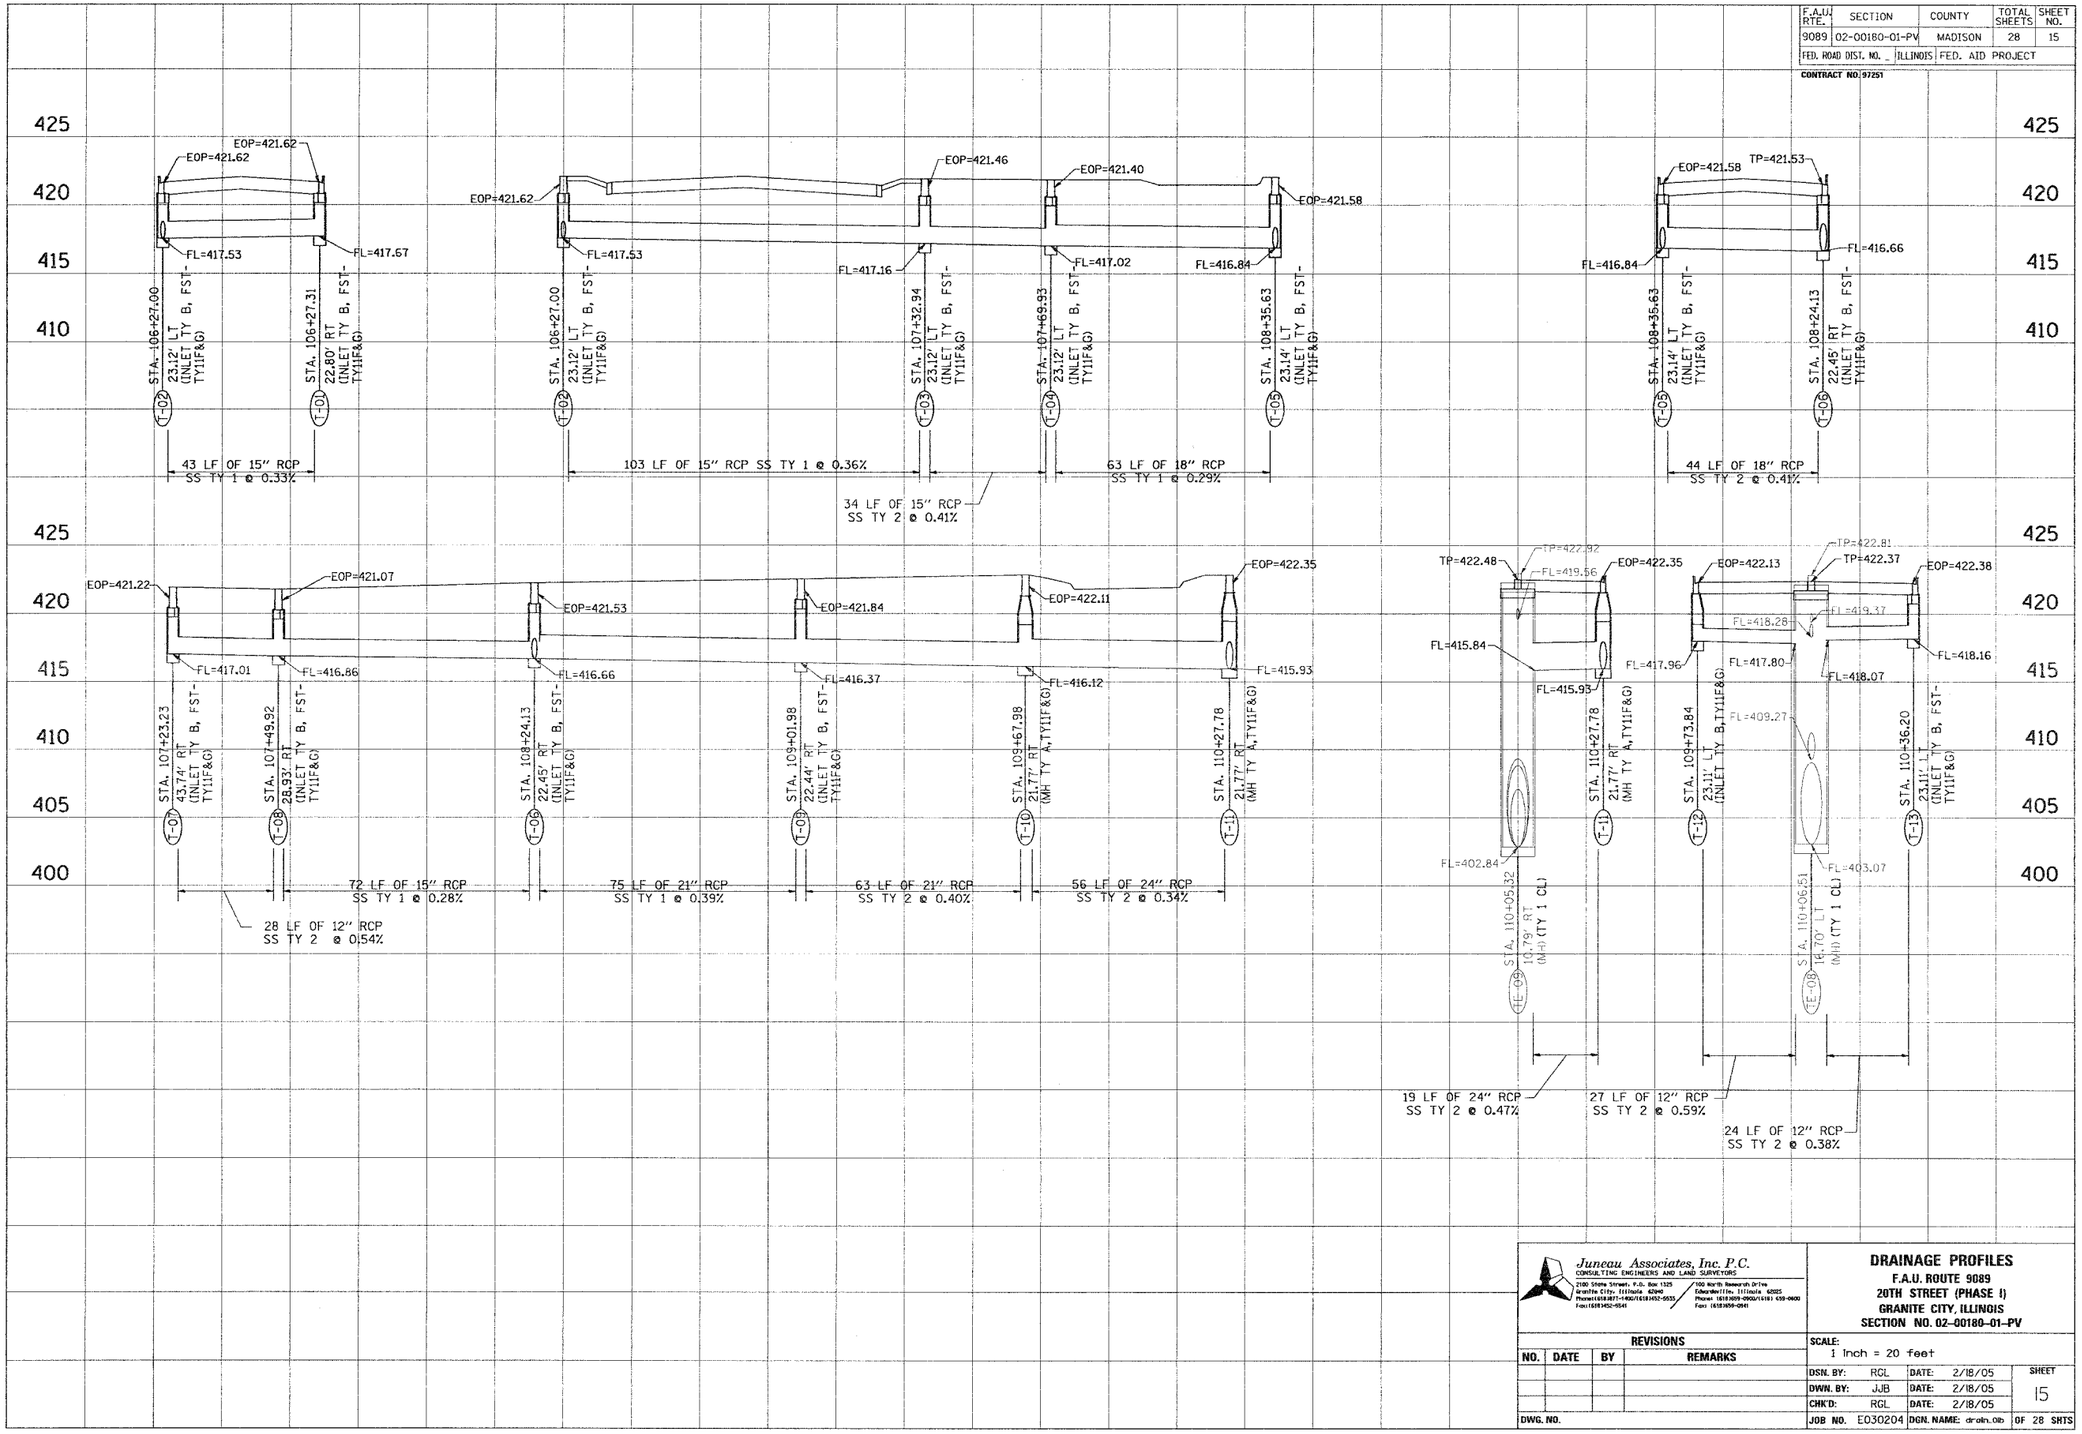

FINAL SURVEY — NOTE BOOK — NO. — SURVEYED — PLOTTED — TEMPLATE — AREAS — AREAS CHECKED — BY — DATE

ORIGINAL SURVEY — NOTE BOOK — NO. — SURVEYED — PLOTTED — TEMPLATE — AREAS — AREAS CHECKED — BY — DATE

Juneau Associates, Inc. P.C.
CONSULTING ENGINEERS AND LAND SURVEYORS
2100 Stone Street, P.O. Box 1325
Granite City, Illinois 62040
Phone:(618)877-1400/(618)452-5535
Fax:(618)452-9541
100 North Research Drive
Edwardsville, Illinois 62025
Phone: (618)659-0900/(618) 659-0600
Fax: (618)659-0941

DRAINAGE PROFILES

F.A.U. ROUTE 9089
20TH STREET (PHASE I)
GRANITE CITY, ILLINOIS
SECTION NO. 02-00180-01-PV

REVISIONS			
NO.	DATE	BY	REMARKS

DWG. NO.

SCALE: 1 Inch = 20 feet

DSN. BY:	RGL	DATE:	2/18/05	SHEET
DWN. BY:	JJB	DATE:	2/18/05	15
CHK'D:	RGL	DATE:	2/18/05	
JOB NO.	E030204	DGN. NAME:	drain.dgn	OF 28 SHTS