ROUTE	SECTION	COUNTY	TOTAL SHEETS	SHEET NO.
FAS 1877	00-00151-00-RS	FRANKLIN	6	6
		CONTRACT No.: 99225		

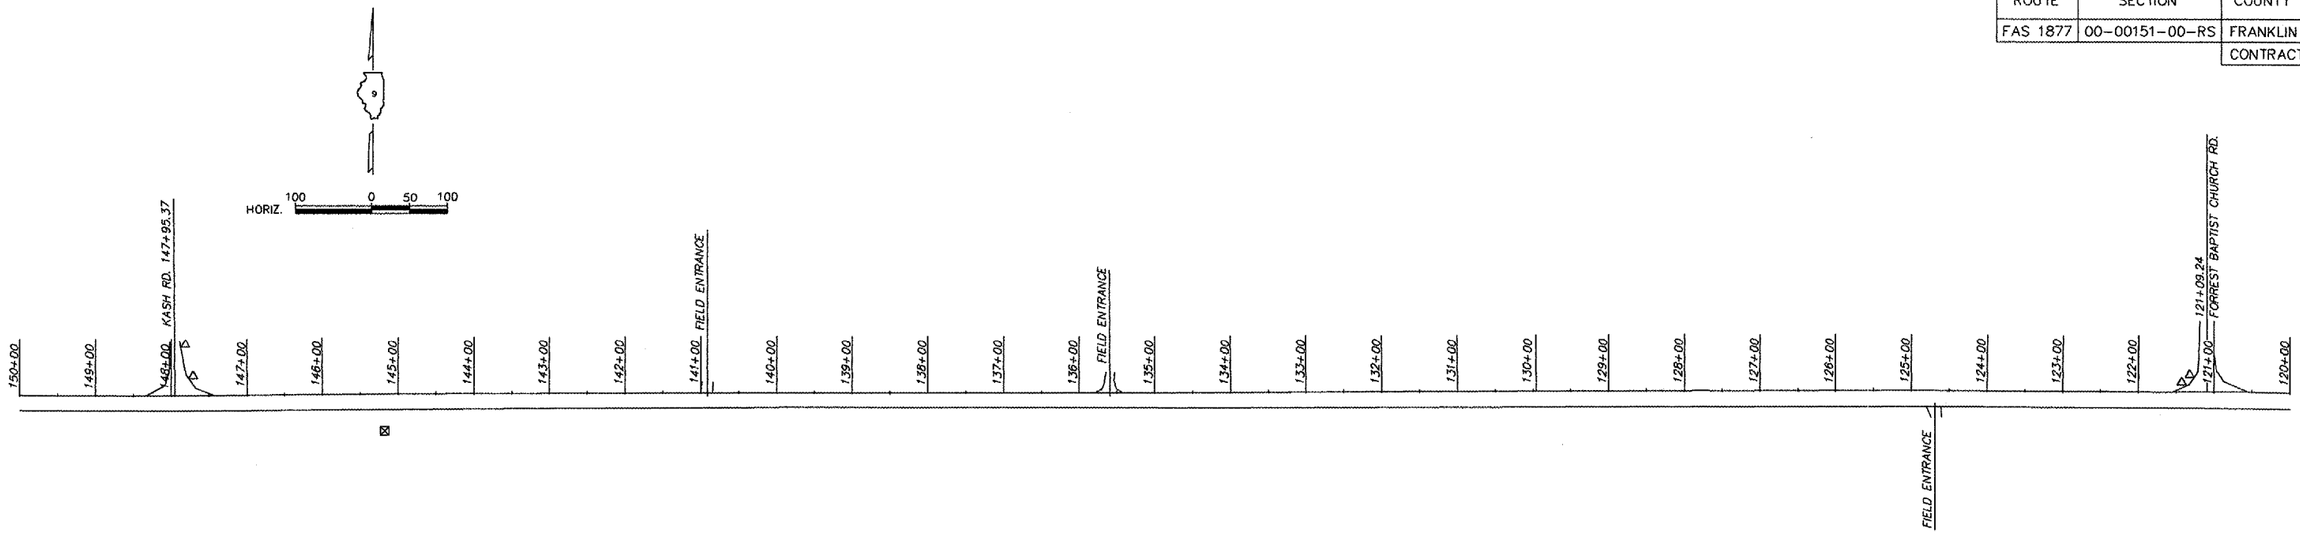

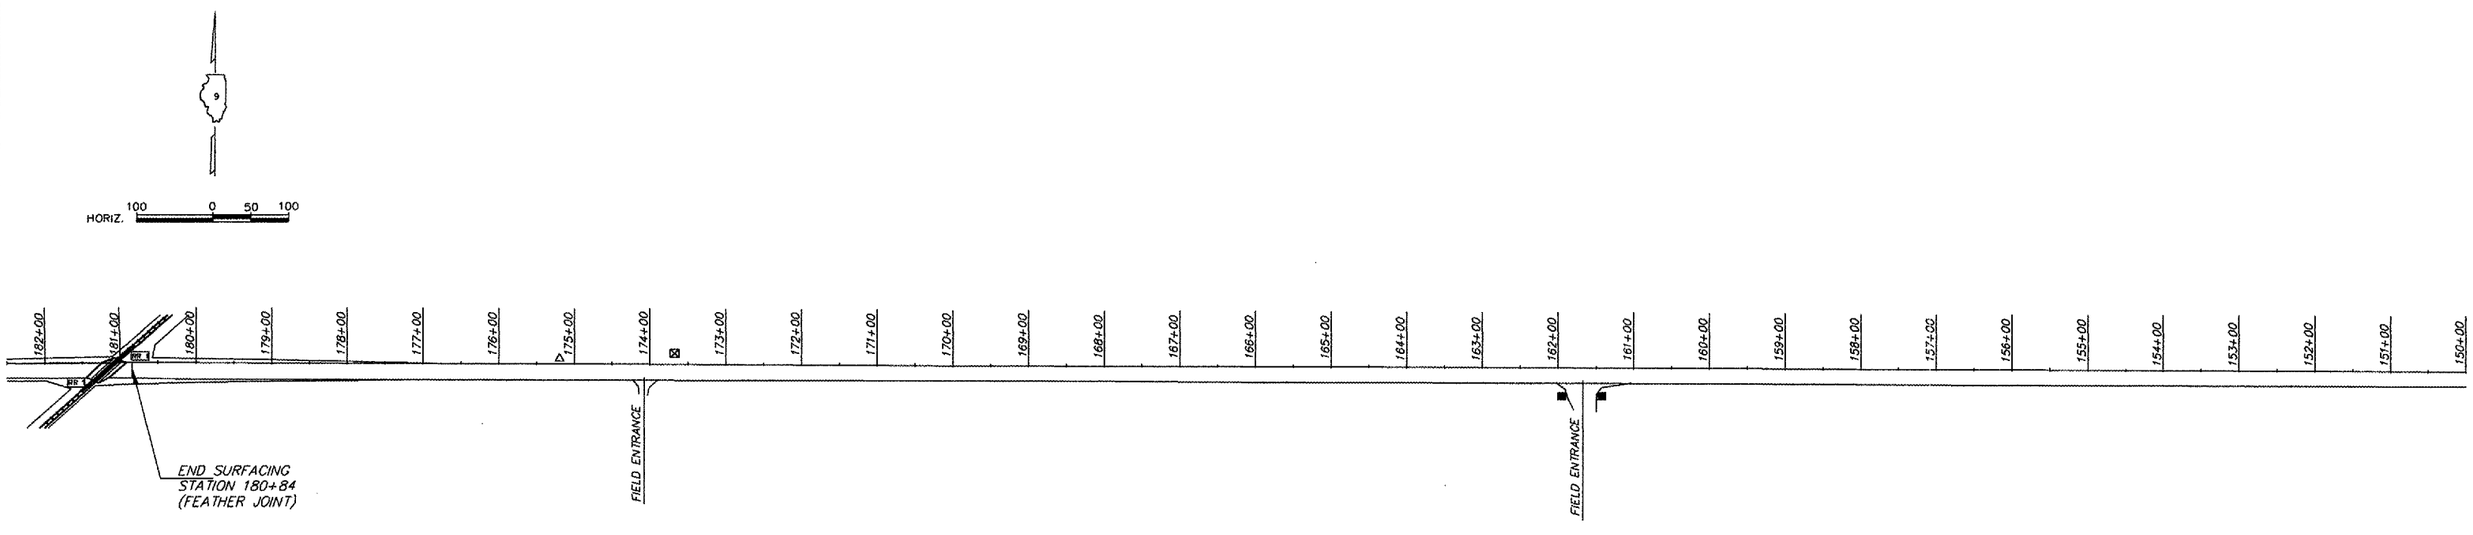

YELLOW BANKS ROAD FAS 1877

PLAN
STATION 120+00 TO 180+90