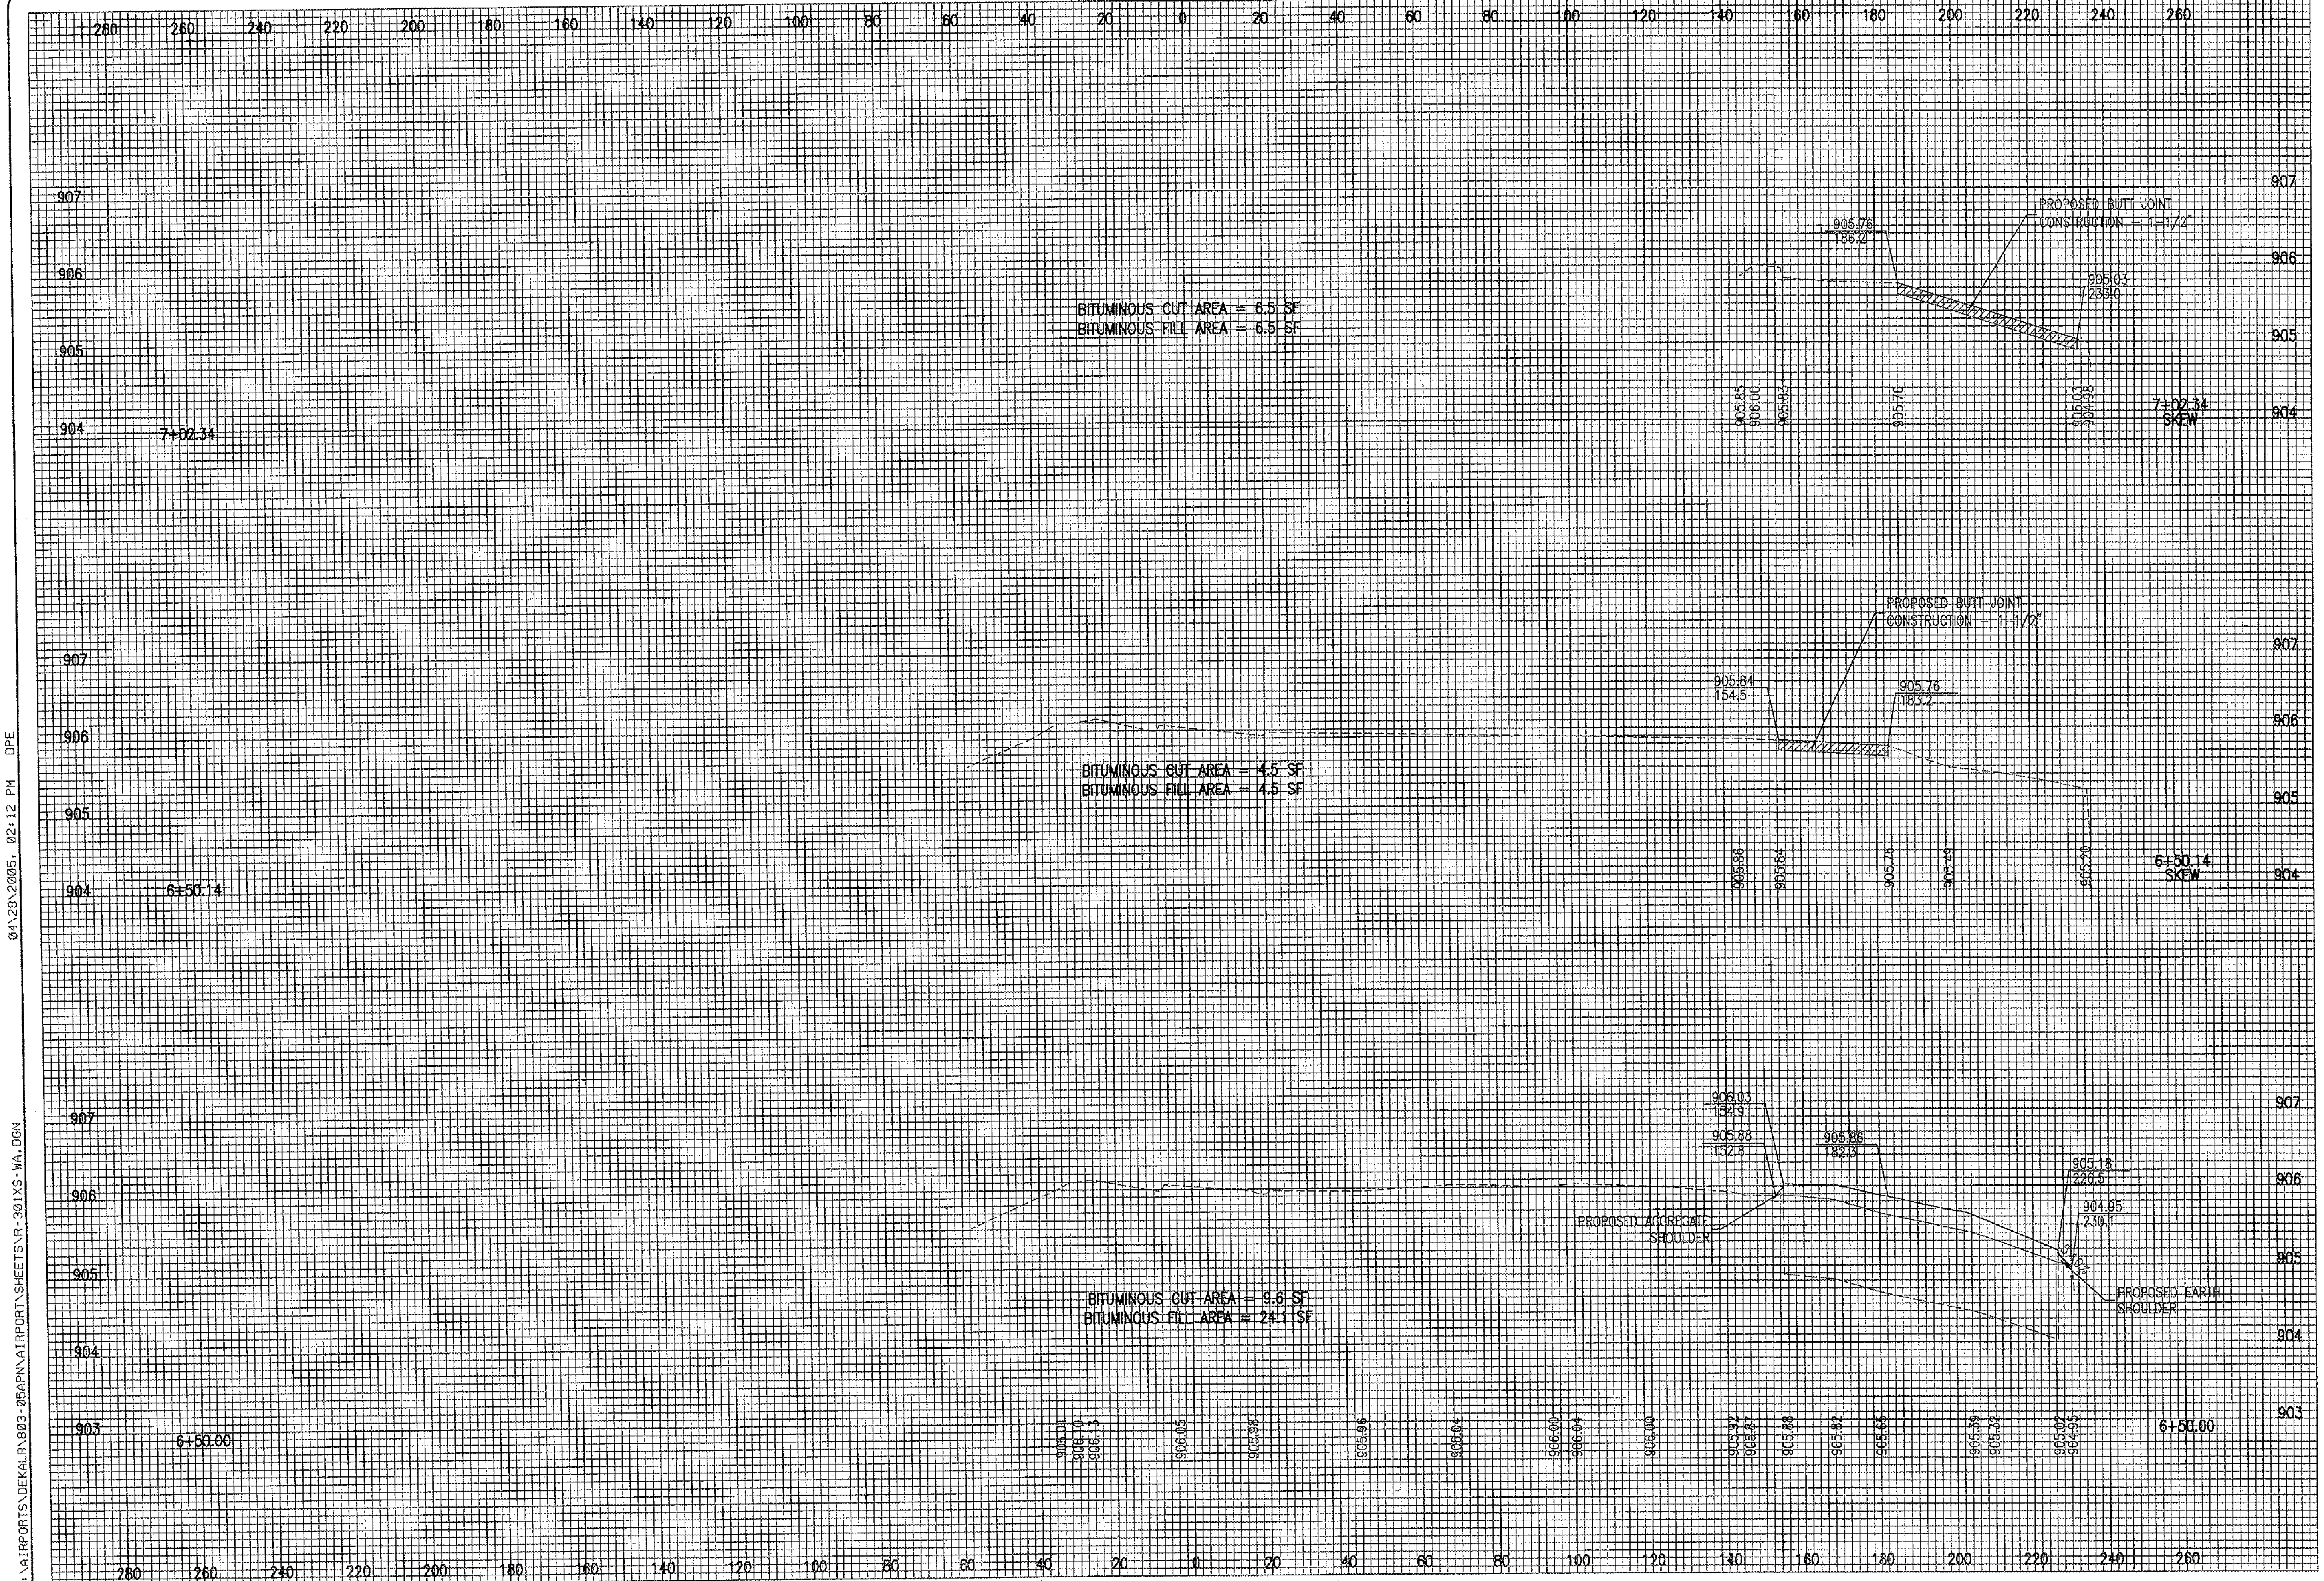


I:\AIRPORTS\DEKALB\803-05APN\AIRPORT\SHEETS\R-301XS-WA.DGN 04\28\2005, 02:12 PM DPE

| DATE | REVISION | BY |
|---|---|---|
| | | |

**DTMAX**

DEKALB TAYLOR MUNICIPAL AIRPORT

IL. PROJ.: DKB-3467

| | |
|---|---|
| HEI Project No. | 803-05APND |
| Filename | r-301xs-wa.dgn |
| Scale | 1"=1'V 1"=20'H |
| Date | 04\28\2005, 02:12 PM |

| | | |
|---|---|---|
| LAYOUT | MEW | 02/23/05 |
| DRAWN | MEW | 02/23/05 |
| REVIEWED | CAH | ? |

HANSON

Hanson Professional Services Inc.
1525 South Sixth Street
Springfield, Illinois 62703-2886
Offices Nationwide

RECONSTRUCT WEST APRON

PROPOSED CROSS-SECTIONS
STA. 6+50 TO STA. 7+02.34