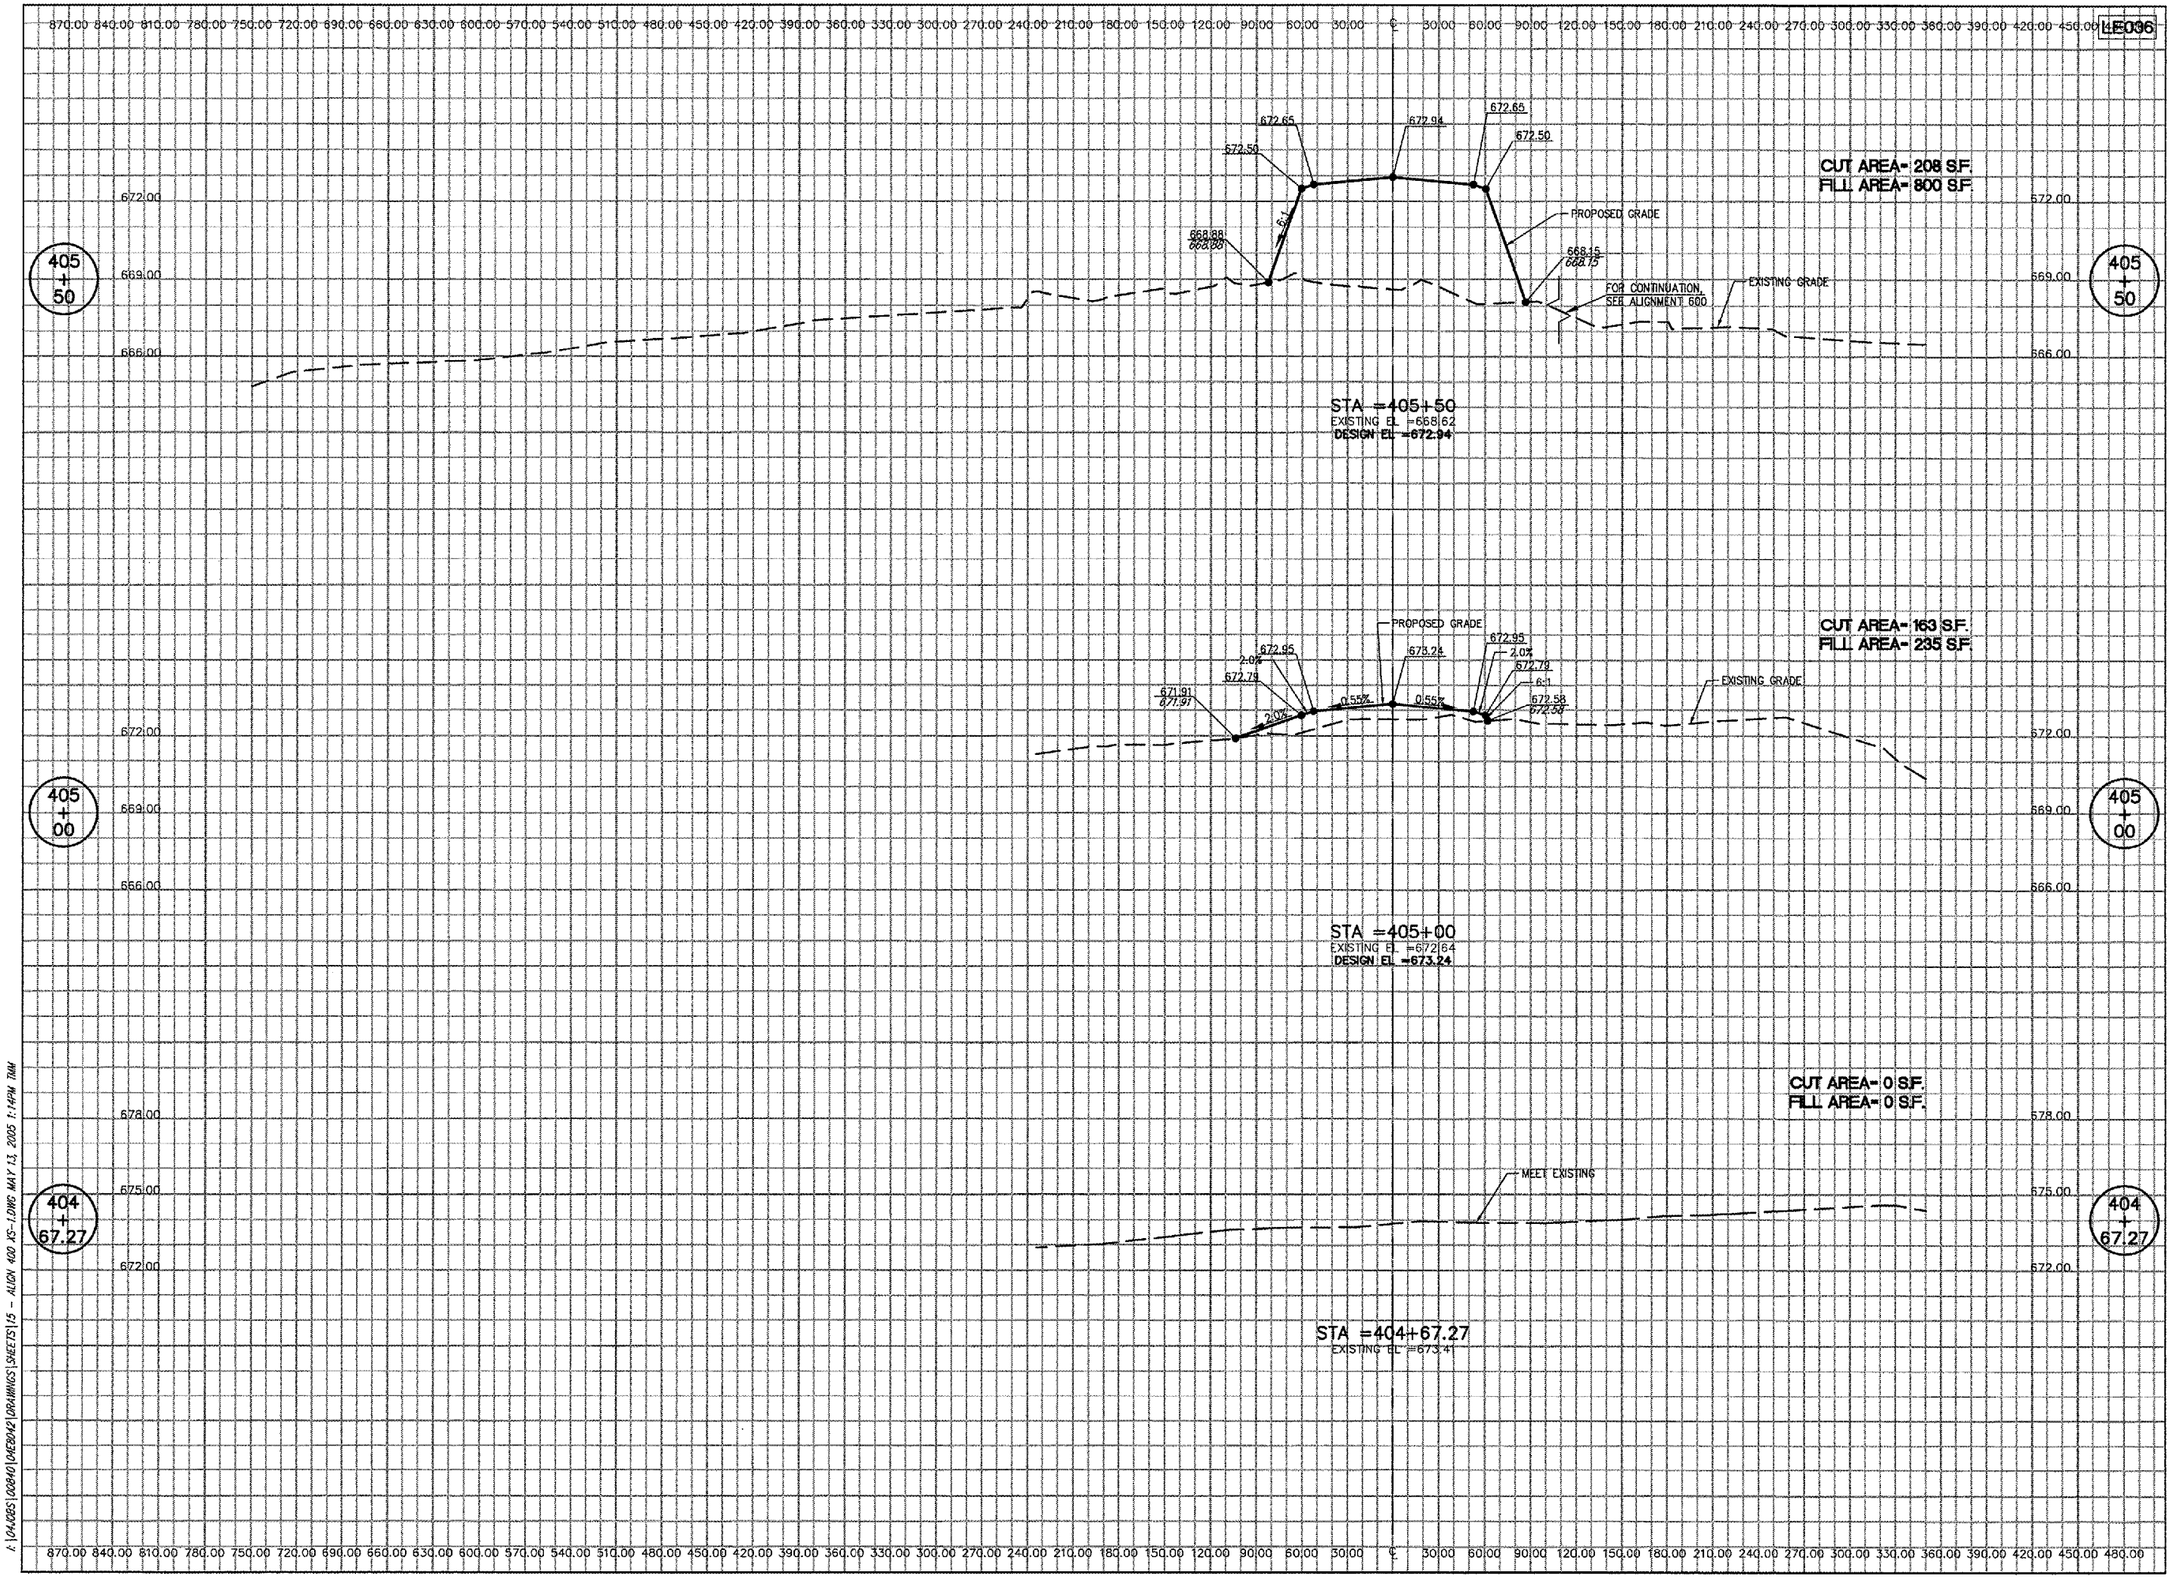


HANSON

HANSON PROFESSIONAL SERVICES INC.

815 Commerce Drive, Suite 200
Oak Brook, Illinois 60523
Telephone: 630.990.3800
Fax: 630.990.3801

Chicago-Romeoville Airport

JOLIET REGIONAL PORT DISTRICT

1 Hangar Road
Romeoville, Illinois 60446
Telephone: 815.838.9497
Fax: 815.838.9524

SOUTHWEST CORPORATE AREA, GRADING AND DRAINAGE, PHASE 1

AIP PROJECT NO. 3-17-0140-B39
IDA PROJECT NO. LOT-3498

| No. | Drawing Issue Description | Date | By |
|---|---|---|---|

Date
MAY 6, 2005

Sheet Title

# CROSS SECTIONS ALIGNMENT 400 STA 404+67.27 TO 405+50

840-04D8042
Project Number

| | |
|---|---|
| SJM | 04/15/05 |
| Layout By | Date |
| SJM | 04/15/05 |
| Designed By | Date |
| RMH/TMM | 04/22/05 |
| Reviewed By | Date |
| SJM | --- / --- |
| Drawn By | |

Sheet No. 15

I:\04JOBS\D0840\04ED042\DRAWINGS\SHEETS\15 - ALIGN 400 XS-1.DWG MAY 13, 2005 1:14PM TMM