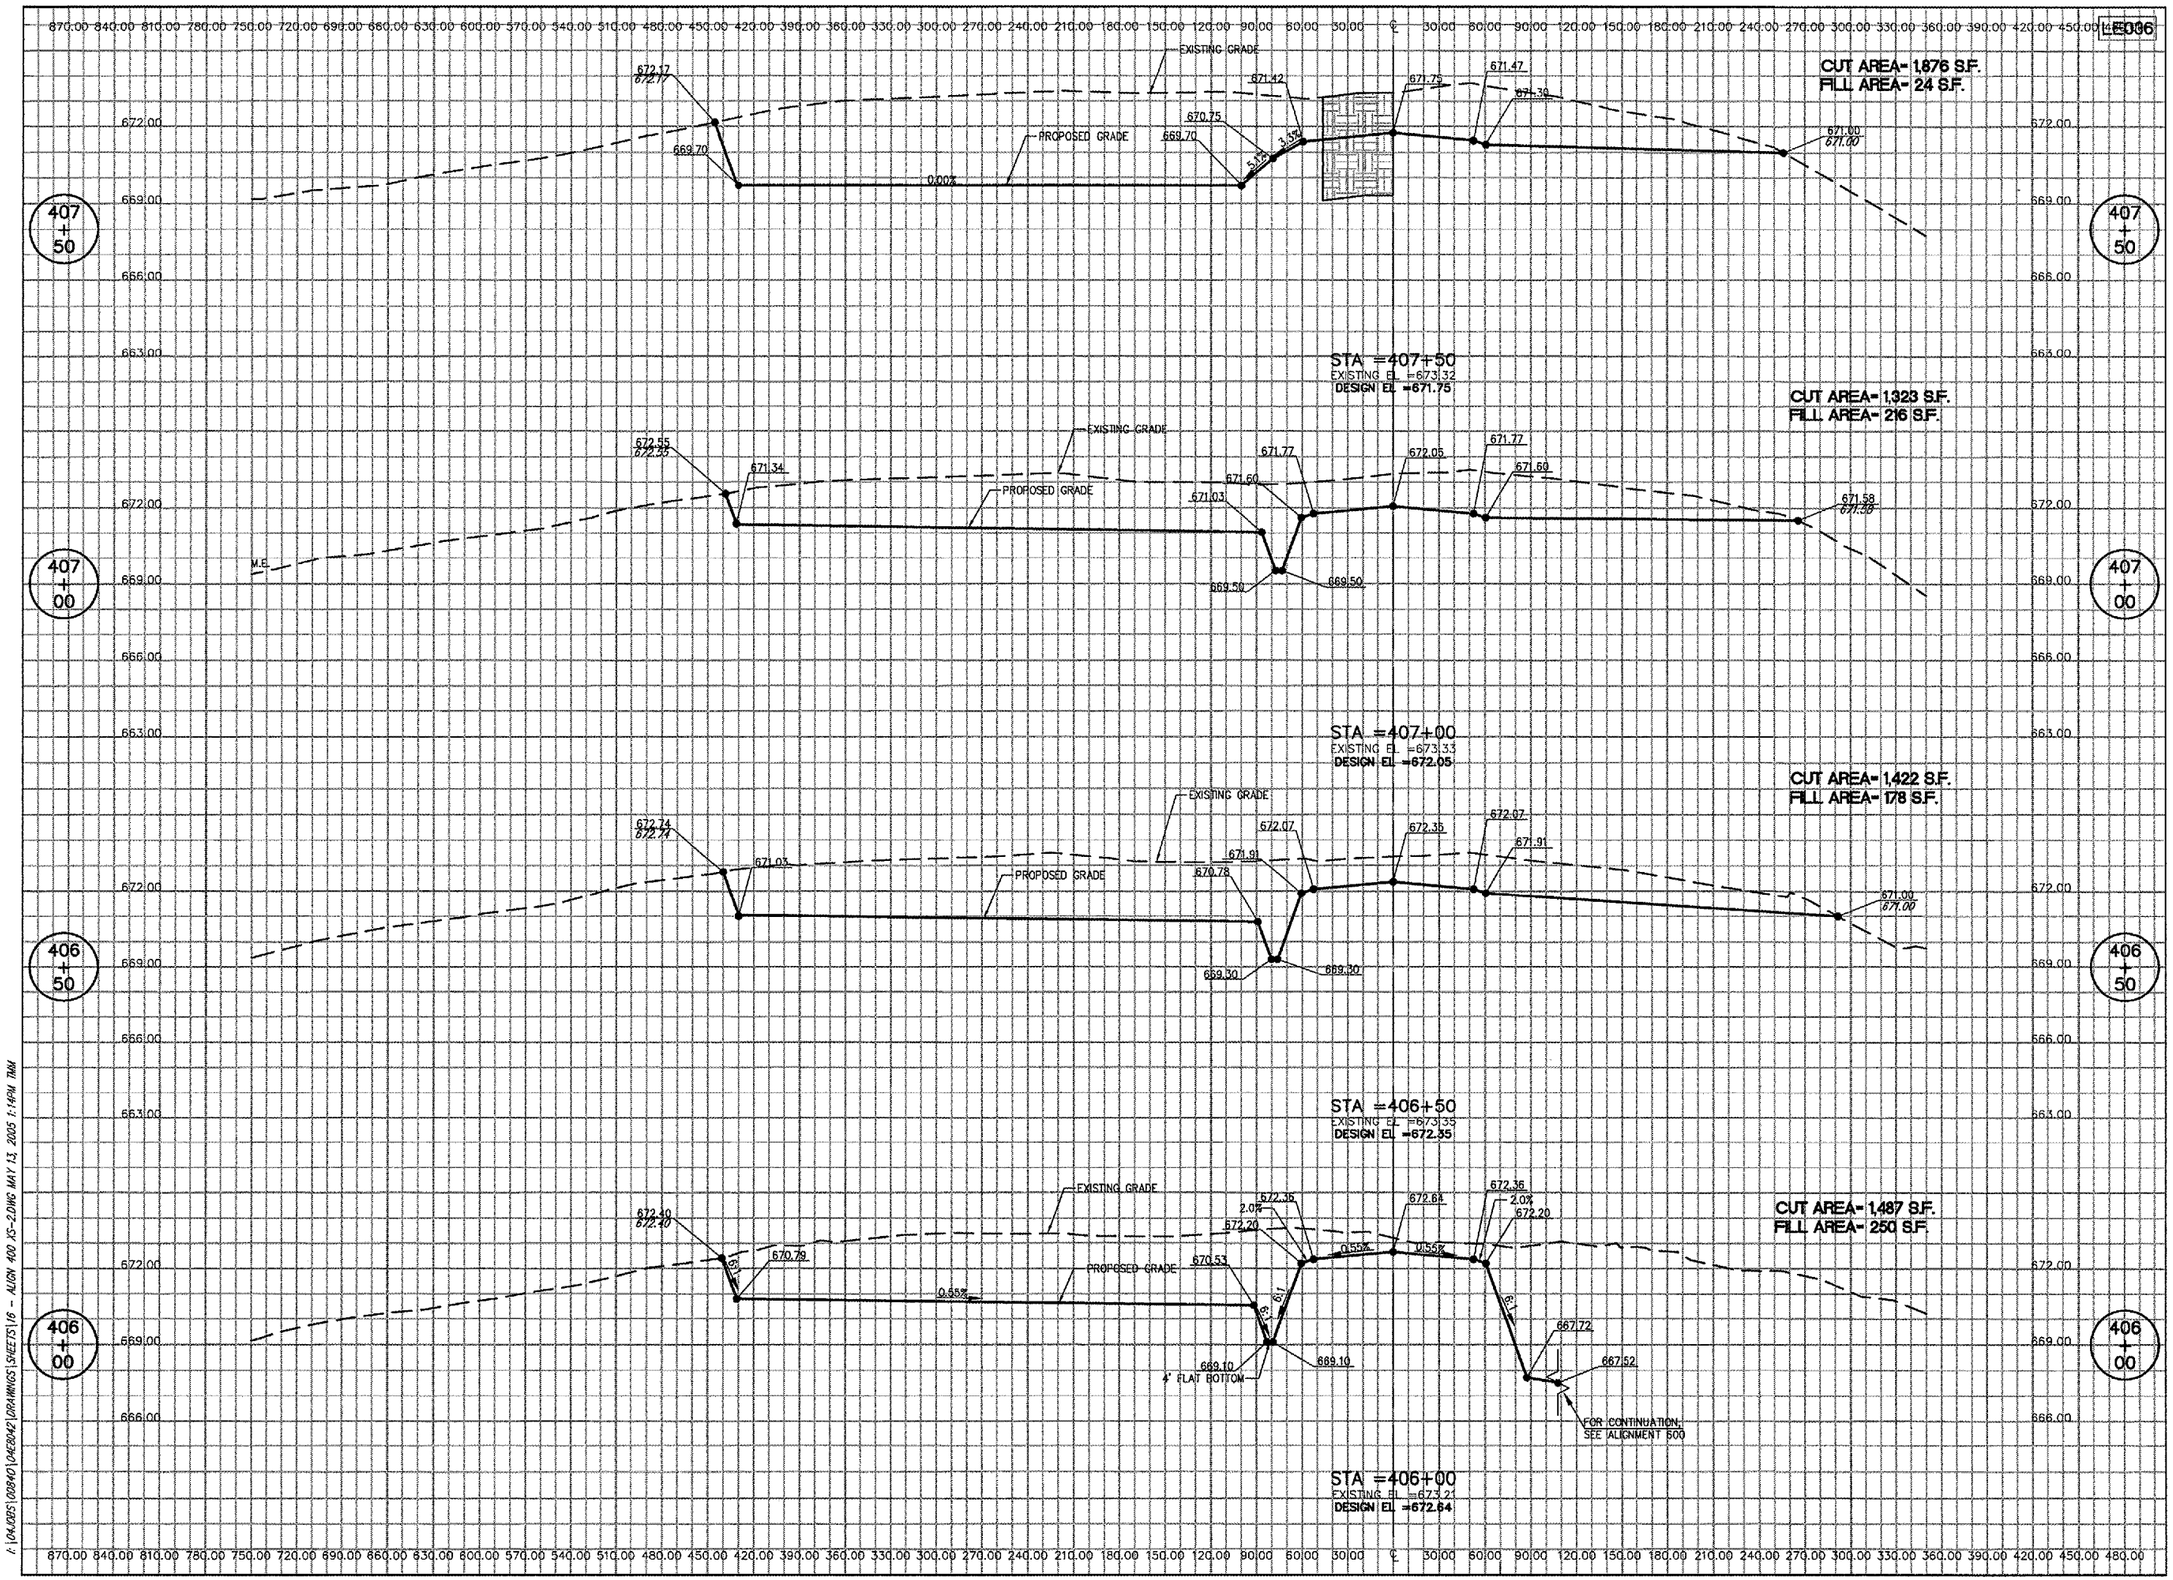

HANSON

HANSON PROFESSIONAL SERVICES INC.

815 Commerce Drive, Suite 200
Oak Brook, Illinois 60523
Telephone: 630.990.3800
Fax: 630.990.3801

Chicago-Romeoville Airport

JOLIET REGIONAL PORT DISTRICT

1 Hangar Road
Romeoville, Illinois 60446
Telephone: 815.838.9497
Fax: 815.838.9524

SOUTHWEST CORPORATE AREA,
GRADING AND DRAINAGE, PHASE 1

AIP PROJECT NO. 3-17-0140-B39
IDA PROJECT NO. LOT-3498

No.	Drawing Issue Description	Date	By

Date

MAY 6, 2005

Sheet Title

CROSS SECTIONS
ALIGNMENT 400
STA 406+00 TO 407+50

840-04D8042
Project Number

SJM 04/15/05
Layout By Date

SJM 04/15/05
Designed By Date

RMH/TMM 04/22/05
Reviewed By Date

SJM
Drawn By

16
Sheet No.

I:\CAD\PS\00840\04D8042\DRAWINGS\SHEETS\16 - ALIGN 400 XS-2.DWG MAY 13, 2005 1:14PM TMM