TA001

THE LOCATION, SIZE AND TYPE OF MATERIAL OF EXISTING UNDERGROUND UTILITIES INDICATED ON THE PLANS IS NOT REPRESENTED AS BEING ACCURATE, SUFFICIENT OR COMPLETE. IT SHALL BE THE CONTRACTOR'S RESPONSIBILITY TO DETERMINE THE ACTUAL LOCATION OF ALL SUCH FACILITIES, INCLUDING SERVICE CONNECTIONS TO UNDERGROUND UTILITIES. PRIOR TO CONSTRUCTION, THE CONTRACTOR SHALL NOTIFY THE UTILITY COMPANIES OF HIS OPERATIONAL PLANS AND SHALL OBTAIN FROM THE RESPECTIVE UTILITY COMPANIES DETAILED INFORMATION AND ASSISTANCE RELATIVE TO THE LOCATION OF THEIR FACILITIES AND THE WORKING SCHEDULE OF THE COMPANIES FOR REMOVAL OR ADJUSTMENT WHERE REQUIRED. IN THE EVENT AN UNEXPECTED UTILITY INTERFERENCE IS ENCOUNTERED DURING CONSTRUCTION, THE CONTRACTOR SHALL IMMEDIATELY NOTIFY THE UTILITY COMPANY OF JURISDICTION. THE ENGINEER SHALL ALSO BE IMMEDIATELY NOTIFIED. ANY SUCH MAINS AND SERVICES SHALL BE RESTORED TO SERVICE AT ONCE AND PAID FOR BY THE CONTRACTOR AT NO ADDITIONAL COST TO THE CONTRACT.

CALL J.U.L.I.E. FOR UTILITY INFORMATION AT 1-800-892-0123.

TAXI GUIDANCE SIGN NOTES

ALL PROPOSED TAXI GUIDANCE SIGNS WILL BE LOCATED AS SHOWN ON THIS SHEET.

ALL PROPOSED TAXI GUIDANCE SIGNS WILL BE LOCATED SUCH THAT THE CLOSEST SIDE OF THE SIGN IS 15' FROM THE PAVEMENT EDGE.

ALL SIGNS WILL READ AS DETAILED ON THIS SHEET.

THE PROPOSED TAXI GUIDANCE SIGN WILL BE PAID FOR UNDER THE FOLLOWING ITEMS:

AR125444 "TAXI GUIDANCE SIGN, 4 CHARACTER_____ 2 EACH.
AR125446 "TAXI GUIDANCE SIGN, 6 CHARACTER_____ 2 EACH

EXISTING WIND CONE REMOVAL

THE EXISTING WIND CONE SHOWN WILL BE REMOVED IN ITS ENTIRETY. THE REMOVAL WILL INCLUDE ALL ITEMS RELATED TO THE WIND CONE INCLUDING, BUT NOT LIMITED TO, THE FOUNDATION, POLE, AND SOCK. THE WIND CONE MATERIALS WILL BE DISPOSED OF BY THE CONTRACTOR OFF OF THE AIRPORT SITE AT NO ADDITIONAL EXPENSE TO THE CONTRACT.

THE PROPOSED WIND CONE REMOVAL WILL BE PAID FOR UNDER THE FOLLOWING ITEM:
AR107900 REMOVE WIND CONE_____ 1 EACH.

LEGEND

- EXISTING IMPROVEMENTS
- EXISTING ELECTRICAL DUCT
- EXISTING ELECTRICAL CABLE
- EXISTING STAKE MOUNTED RUNWAY LIGHT
- EXISTING BASE MOUNTED RUNWAY LIGHT
- EXISTING STAKE MOUNTED TAXIWAY LIGHT
- EXISTING BASE MOUNTED TAXIWAY LIGHT
- EXISTING TAXI GUIDANCE SIGN
- EXISTING WIND CONE
- EXISTING P.L.A.S.I.
- PROPOSED IMPROVEMENTS
- PROPOSED CONCRETE ENCASED DUCT
- PROPOSED 1/C NO. 8 UG CABLE IN UD
- PROPOSED 3/C NO. 6 UG CABLE IN UD
- PROPOSED RUNWAY THRESHOLD LIGHT
- PROPOSED STAKE MOUNTED RUNWAY LIGHT
- PROPOSED BASE MOUNTED RUNWAY LIGHT
- PROPOSED STAKE MOUNTED TAXIWAY LIGHT
- PROPOSED BASE MOUNTED TAXIWAY LIGHT
- PROPOSED TAXI GUIDANCE SIGN
- PROPOSED P.L.A.S.I.
- PROPOSED REIL
- PROPOSED WIND CONE

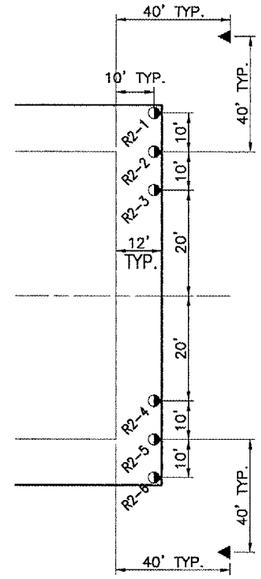

PROPOSED RUNWAY END 27 THRESHOLD LIGHT DETAIL
NOT TO SCALE

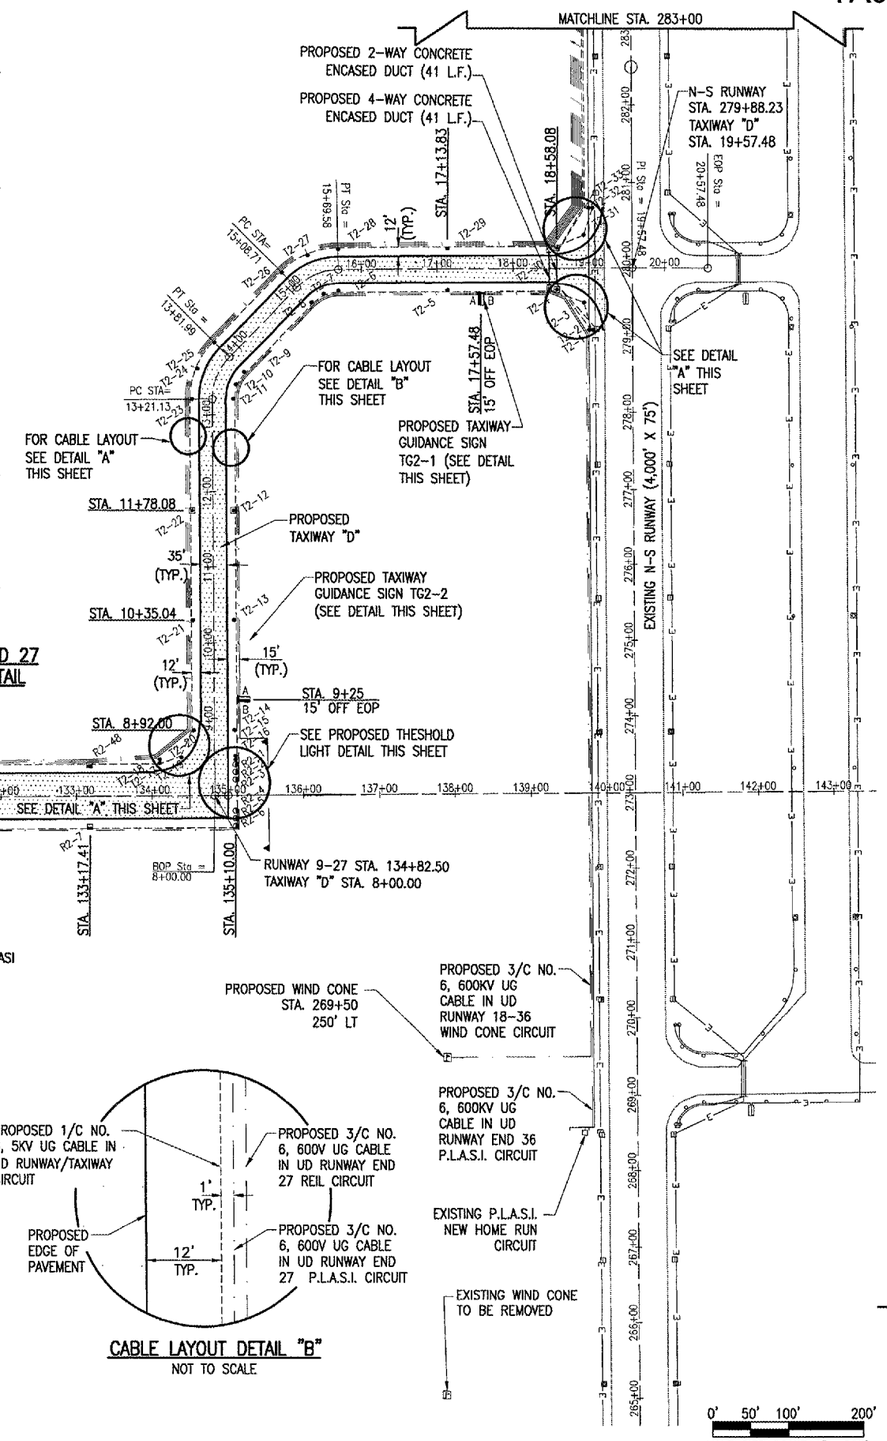

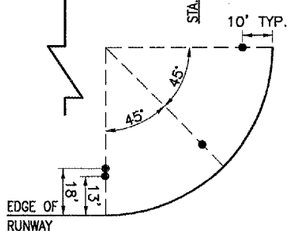

DETAIL "A"
TYPICAL LIGHT SPACING FOR PROP. 60' TAXIWAY ENTRANCE-EXIT RADIUS "NOT TO SCALE"

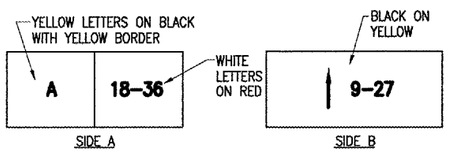

TAXI GUIDANCE SIGN TG2-1 DETAIL
"NOT TO SCALE"

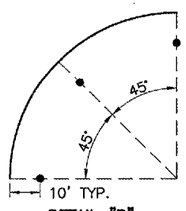

DETAIL "B"
LIGHT SPACING FOR PROP. 60' TAXIWAY RADIUS "NOT TO SCALE"

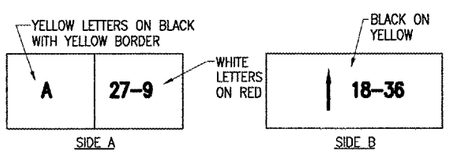

TAXI GUIDANCE SIGN TG2-2 DETAIL
"NOT TO SCALE"

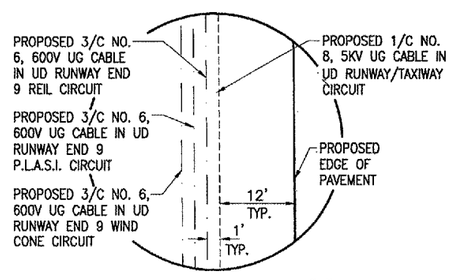

CABLE LAYOUT DETAIL "A"
NOT TO SCALE

CABLE LAYOUT DETAIL "B"
NOT TO SCALE

DATE	REVISION	BY

TAYLORVILLE MUNICIPAL AIRPORT
TAYLORVILLE, ILLINOIS

IL PROJ.: TAZ-3166 A.I.P. PROJ.: 3-17-0100-B7

HS Project No. 828-03RWYGD.0800
Filename: R-141ELE.DWG
Scale: 1" = 100'
Date: 02/05/04

LAYOUT	JMB	02/05/04
DRAWN	JMB	02/05/04
REVIEWED	CAH	xx/xx/xx

HANSON

Hanson Professional Services Inc.
1525 South Sixth Street
Springfield, Illinois 62703-2886
Offices Nationwide

CONSTRUCT RUNWAY 9-27

PROPOSED ELECTRICAL PLAN
STA. 116+00 TO STA. 135+00

MAY 06, 2005 2:53 PM RAW
I:\AIRPORTS\TVILLE\828-03RWYGD\AIRPORT\SHEETS\R-141ELE.DWG - STA. 116+00 TO STA. 135+00