APR 07, 2005 10:22 PM RAW
I:\AIRPORTS\T'VILLE\828-03RWYGD\AIRPORT\SHEETS\R-312XS-927.DWG - STA. 126+00 TO STA. 127+00

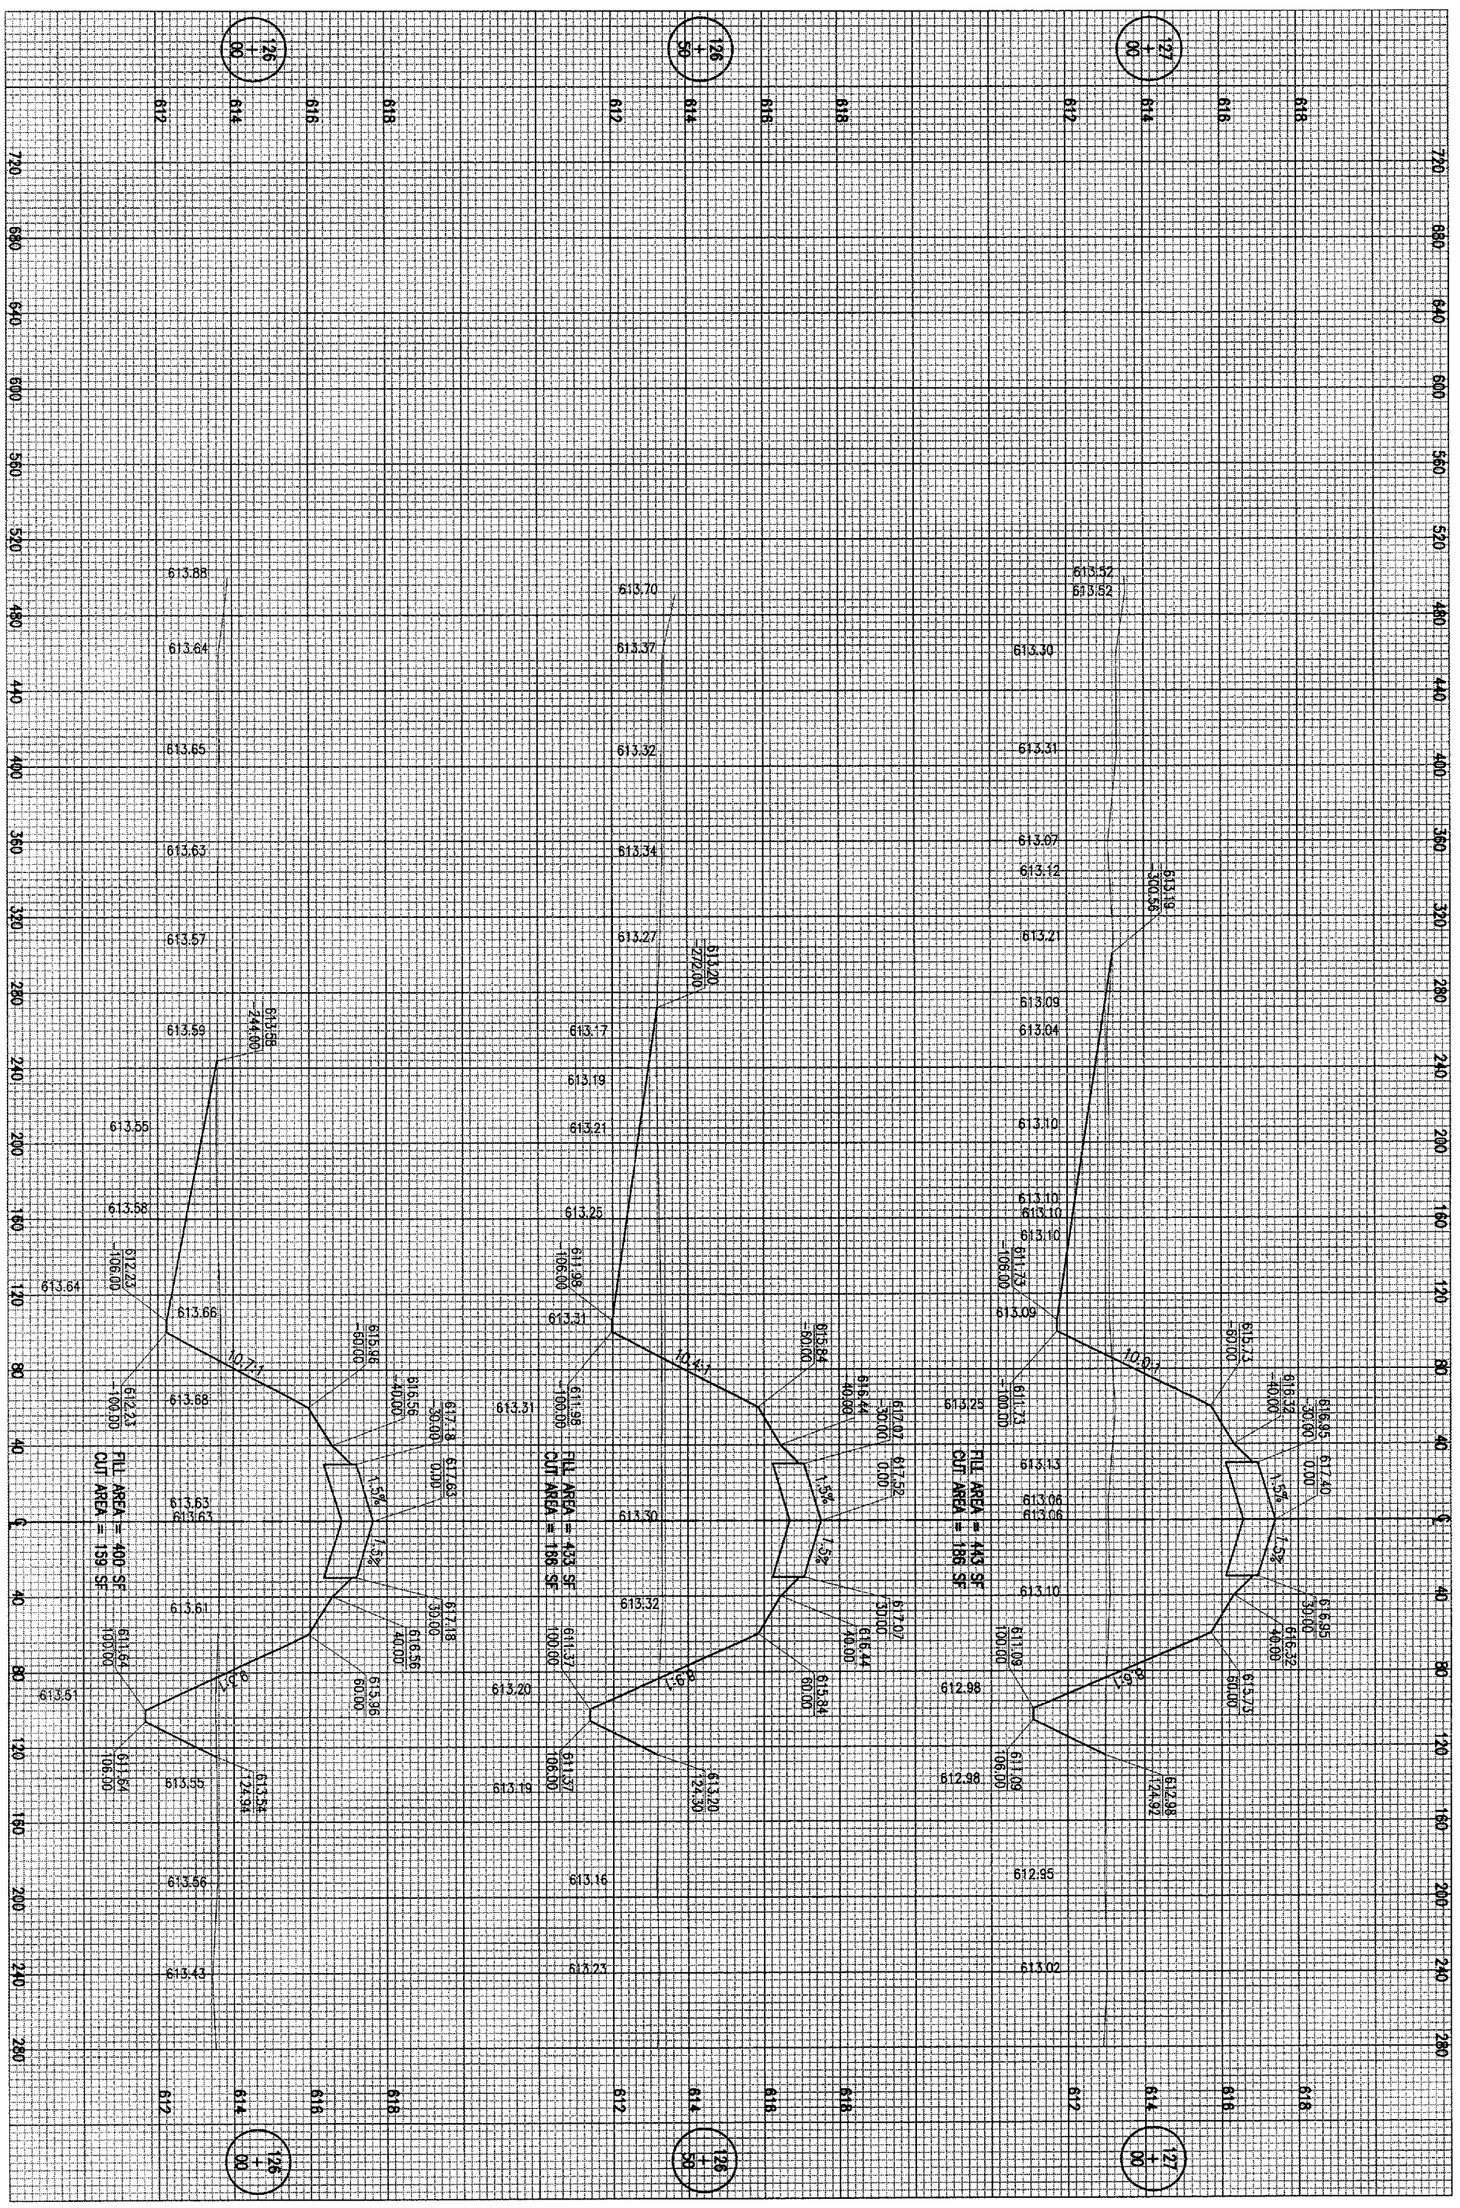

TA001

92 of 127 sheets

92

CONSTRUCT
RUNWAY 9-27

PROPOSED RUNWAY
CROSS-SECTIONS
STA. 126+00 TO STA. 127+00

HANSON

Hanson Professional Services Inc.
1525 South Sixth Street
Springfield, Illinois 62703-2886
Offices Nationwide

HEI Project No. 828-03RWYGD 0800
Filename R-312XS-927.DWG
Scale H. 1"= 40' V. 1"= 2'
Date 02/23/05

LAYOUT	RAW	02/23/05
DRAWN	BAK	02/23/05
REVIEWED	CAH	xx/xx/xx

TAYLORVILLE MUNICIPAL AIRPORT
TAYLORVILLE, ILLINOIS

IL. PROJ.: TAZ-3166 A.I.P. PROJ.: 3-17-0100-87

DATE	REVISION	BY