TEMPORARY FENCE DETAIL

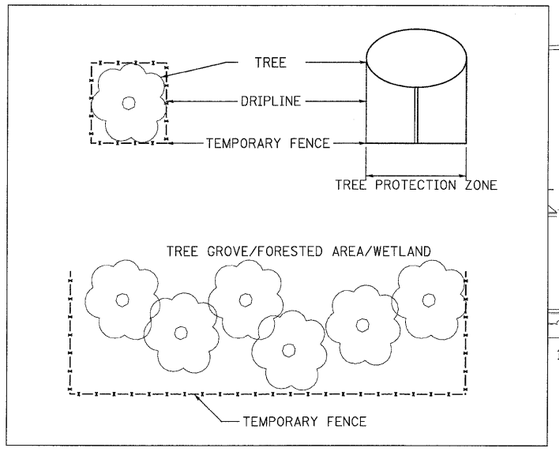

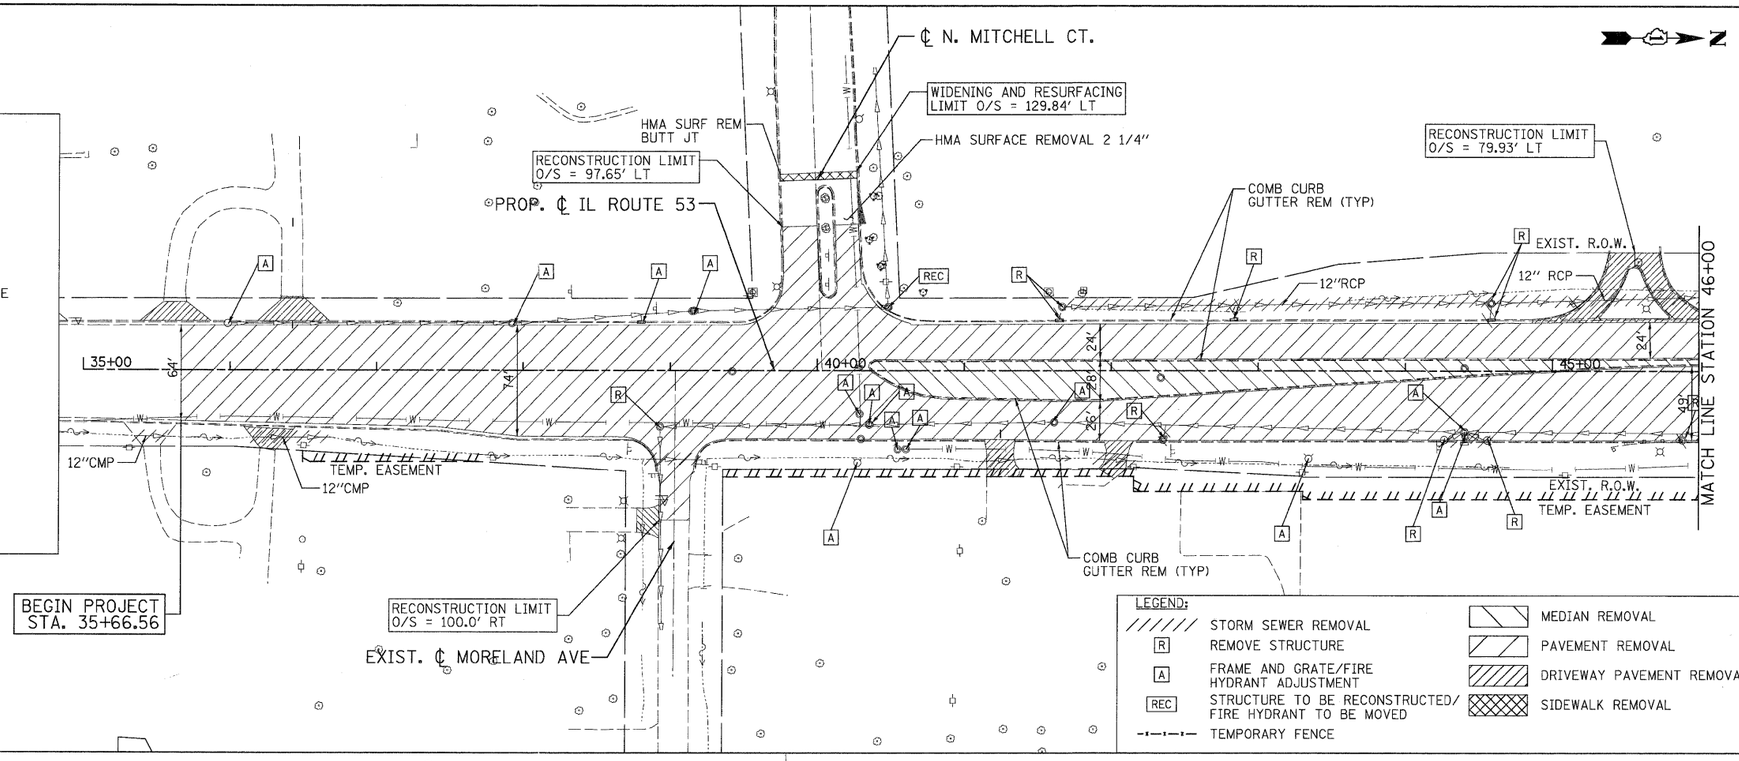

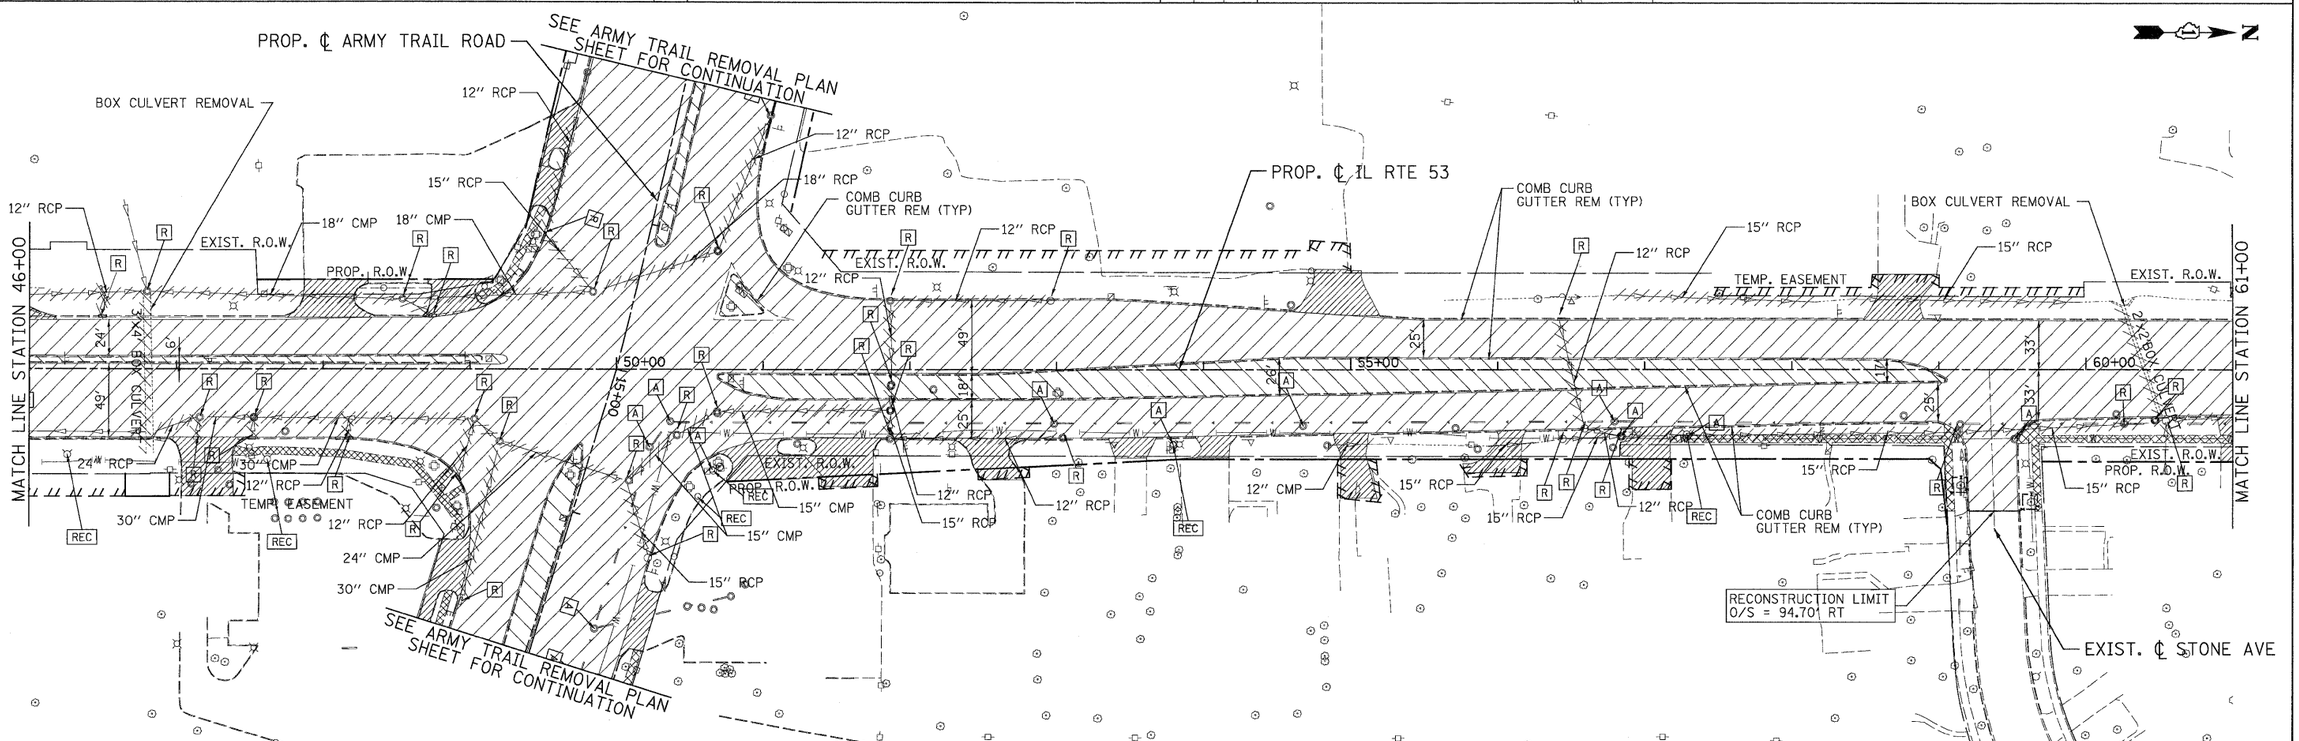

PATRICK ENGINEERING INC. 4970 VARSITY DRIVE LISLE, IL 60532 patrickengineering.com	USER NAME = Rdwy_Lisle	DESIGNED - EJB	REVISED -
	PLOT CONFIG= PDF(Grey_Large).plt	DRAWN - EJB	REVISED -
	PLOT SCALE = 1:50	CHECKED - CPK	REVISED -
	PLOT DATE = 12/3/2012	DATE - 12/3/2010	REVISED -

Illinois Department of Transportation

ILLINOIS ROUTE 53
REMOVAL PLAN

SCALE: 1"=50' | SHEET REM-01 OF 13 | STA. 35+35 | TO STA. 61+00

F.A.U RTE.	SECTION	COUNTY	TOTAL SHEETS	SHEET NO.
2578	532B	DUPAGE	781	69
		CONTRACT NO.		
FED. ROAD DIST. NO.	ILLINOIS	FED. AID PROJECT		

Q:\IDOT\9356_A2_(IL53)\Drawings\CADD Sheets\D19139797-sht-rem269.dgn