PLAN — SURVEYED / DRAWN / ALIGNMENT CHECKED / GRADES CHECKED / BENCH MARK NOTED / CADD FILE NAME / NOTE BOOK / NO. / BY / DATE

PROFILE — SURVEYED / DRAWN / GRADES CHECKED / BENCH MARK NOTED / STRUCTURE NO(S) CHKD / NOTE BOOK / NO. / BY / DATE

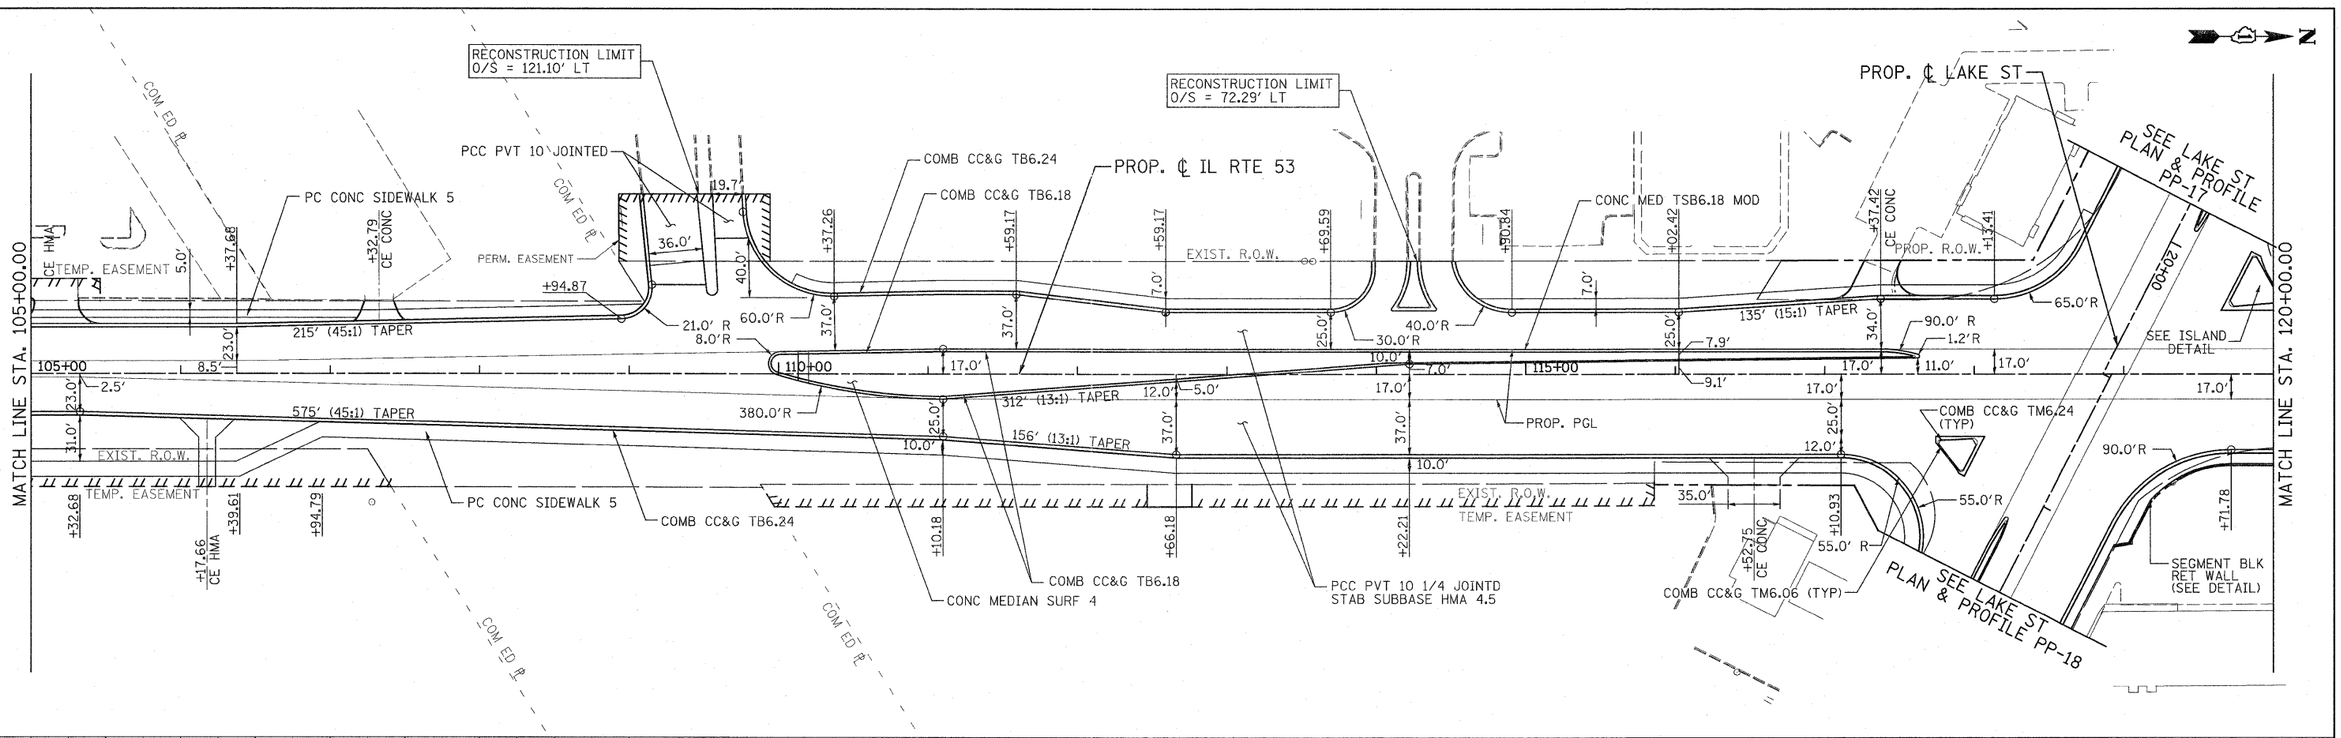

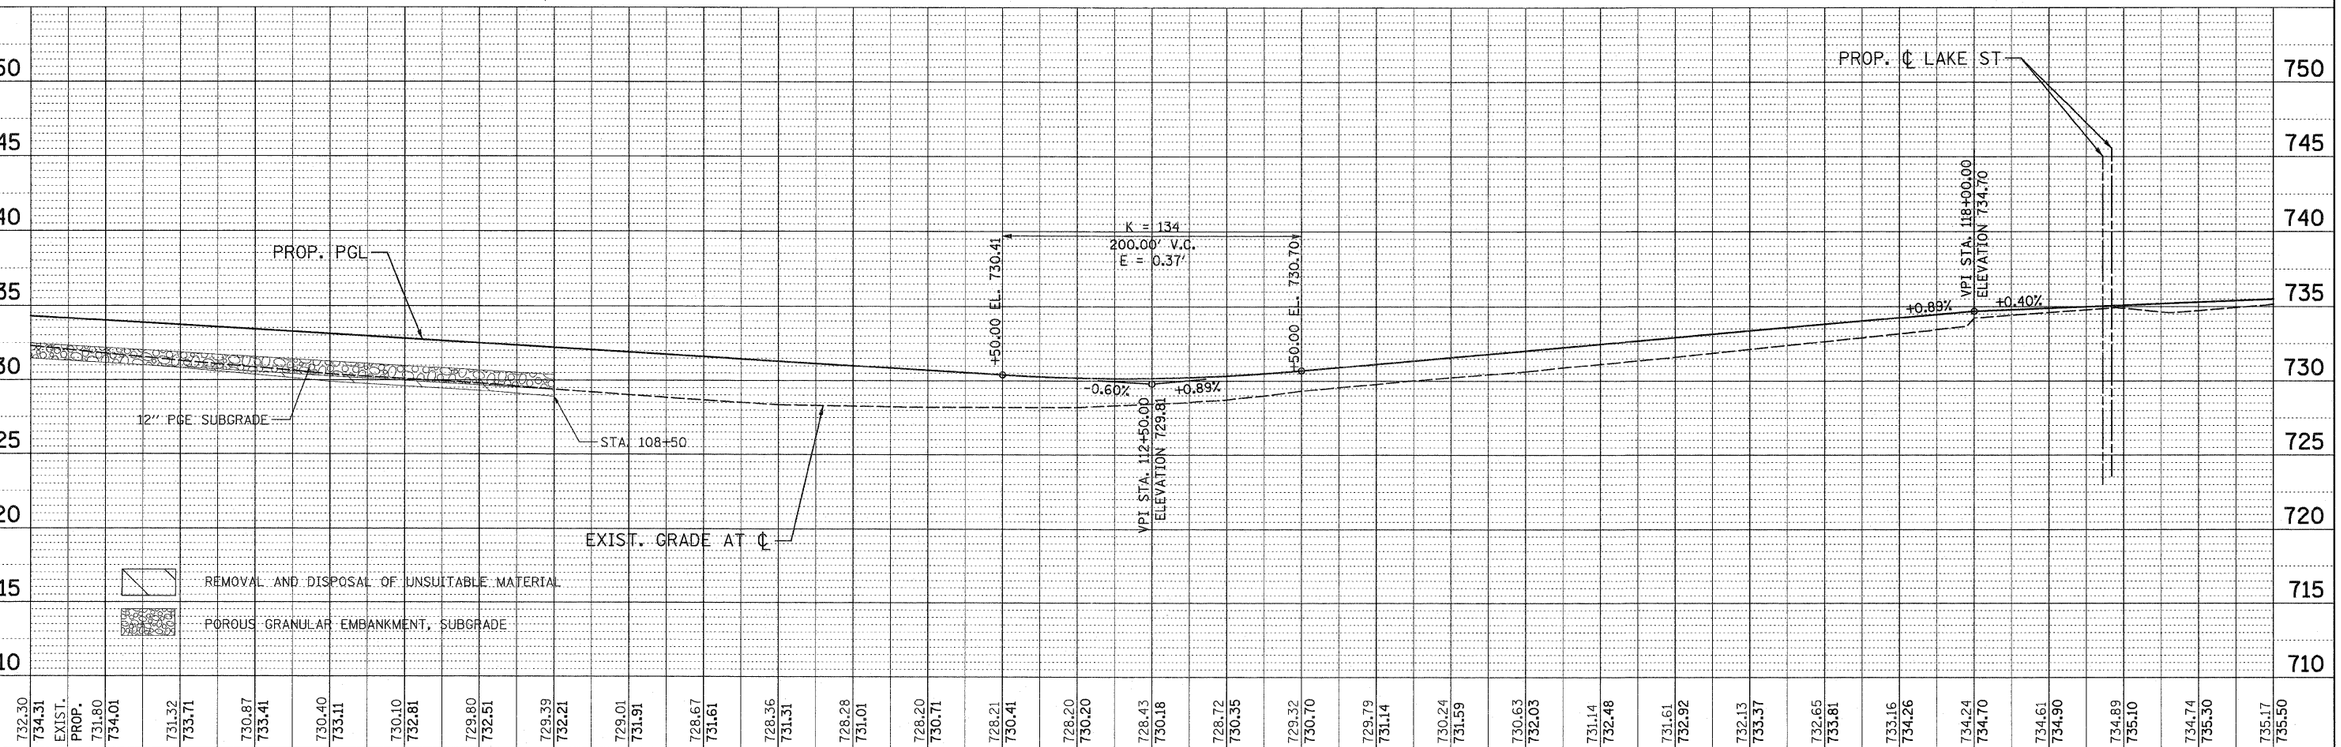

PATRICK ENGINEERING INC. 4970 VARSITY DRIVE LISLE, IL 60532 patrickengineering.com	USER NAME = ckersten(Lisle_R)	DESIGNED - EJB	REVISED - 03/11/2011
	PLOT CONFIG= PDF(Grey_Large).plt	DRAWN - TCK	REVISED -
	PLOT SCALE = 1:50	CHECKED - DTH	REVISED -
	PLOT DATE = 3/8/2011 10:10:28 AM	DATE - 12/3/2010	REVISED -

Illinois Department of Transportation

PLAN AND PROFILE ILLINOIS ROUTE 53

SCALE: 1"=50' | SHEET NO. PP-06 OF 25 | STA. 105+00 TO STA. 120+00

F.A.U RTE.	SECTION	COUNTY	TOTAL SHEETS	SHEET NO.
2578	532B	DUPAGE	781	87
		CONTRACT NO. 60477		
FED. ROAD DIST. NO.	ILLINOIS	FED. AID PROJECT		

G:\IDOT\9356.A0_(IL53)\Drawings\CADD Sheets\D19139797-sht-planprf087.dgn