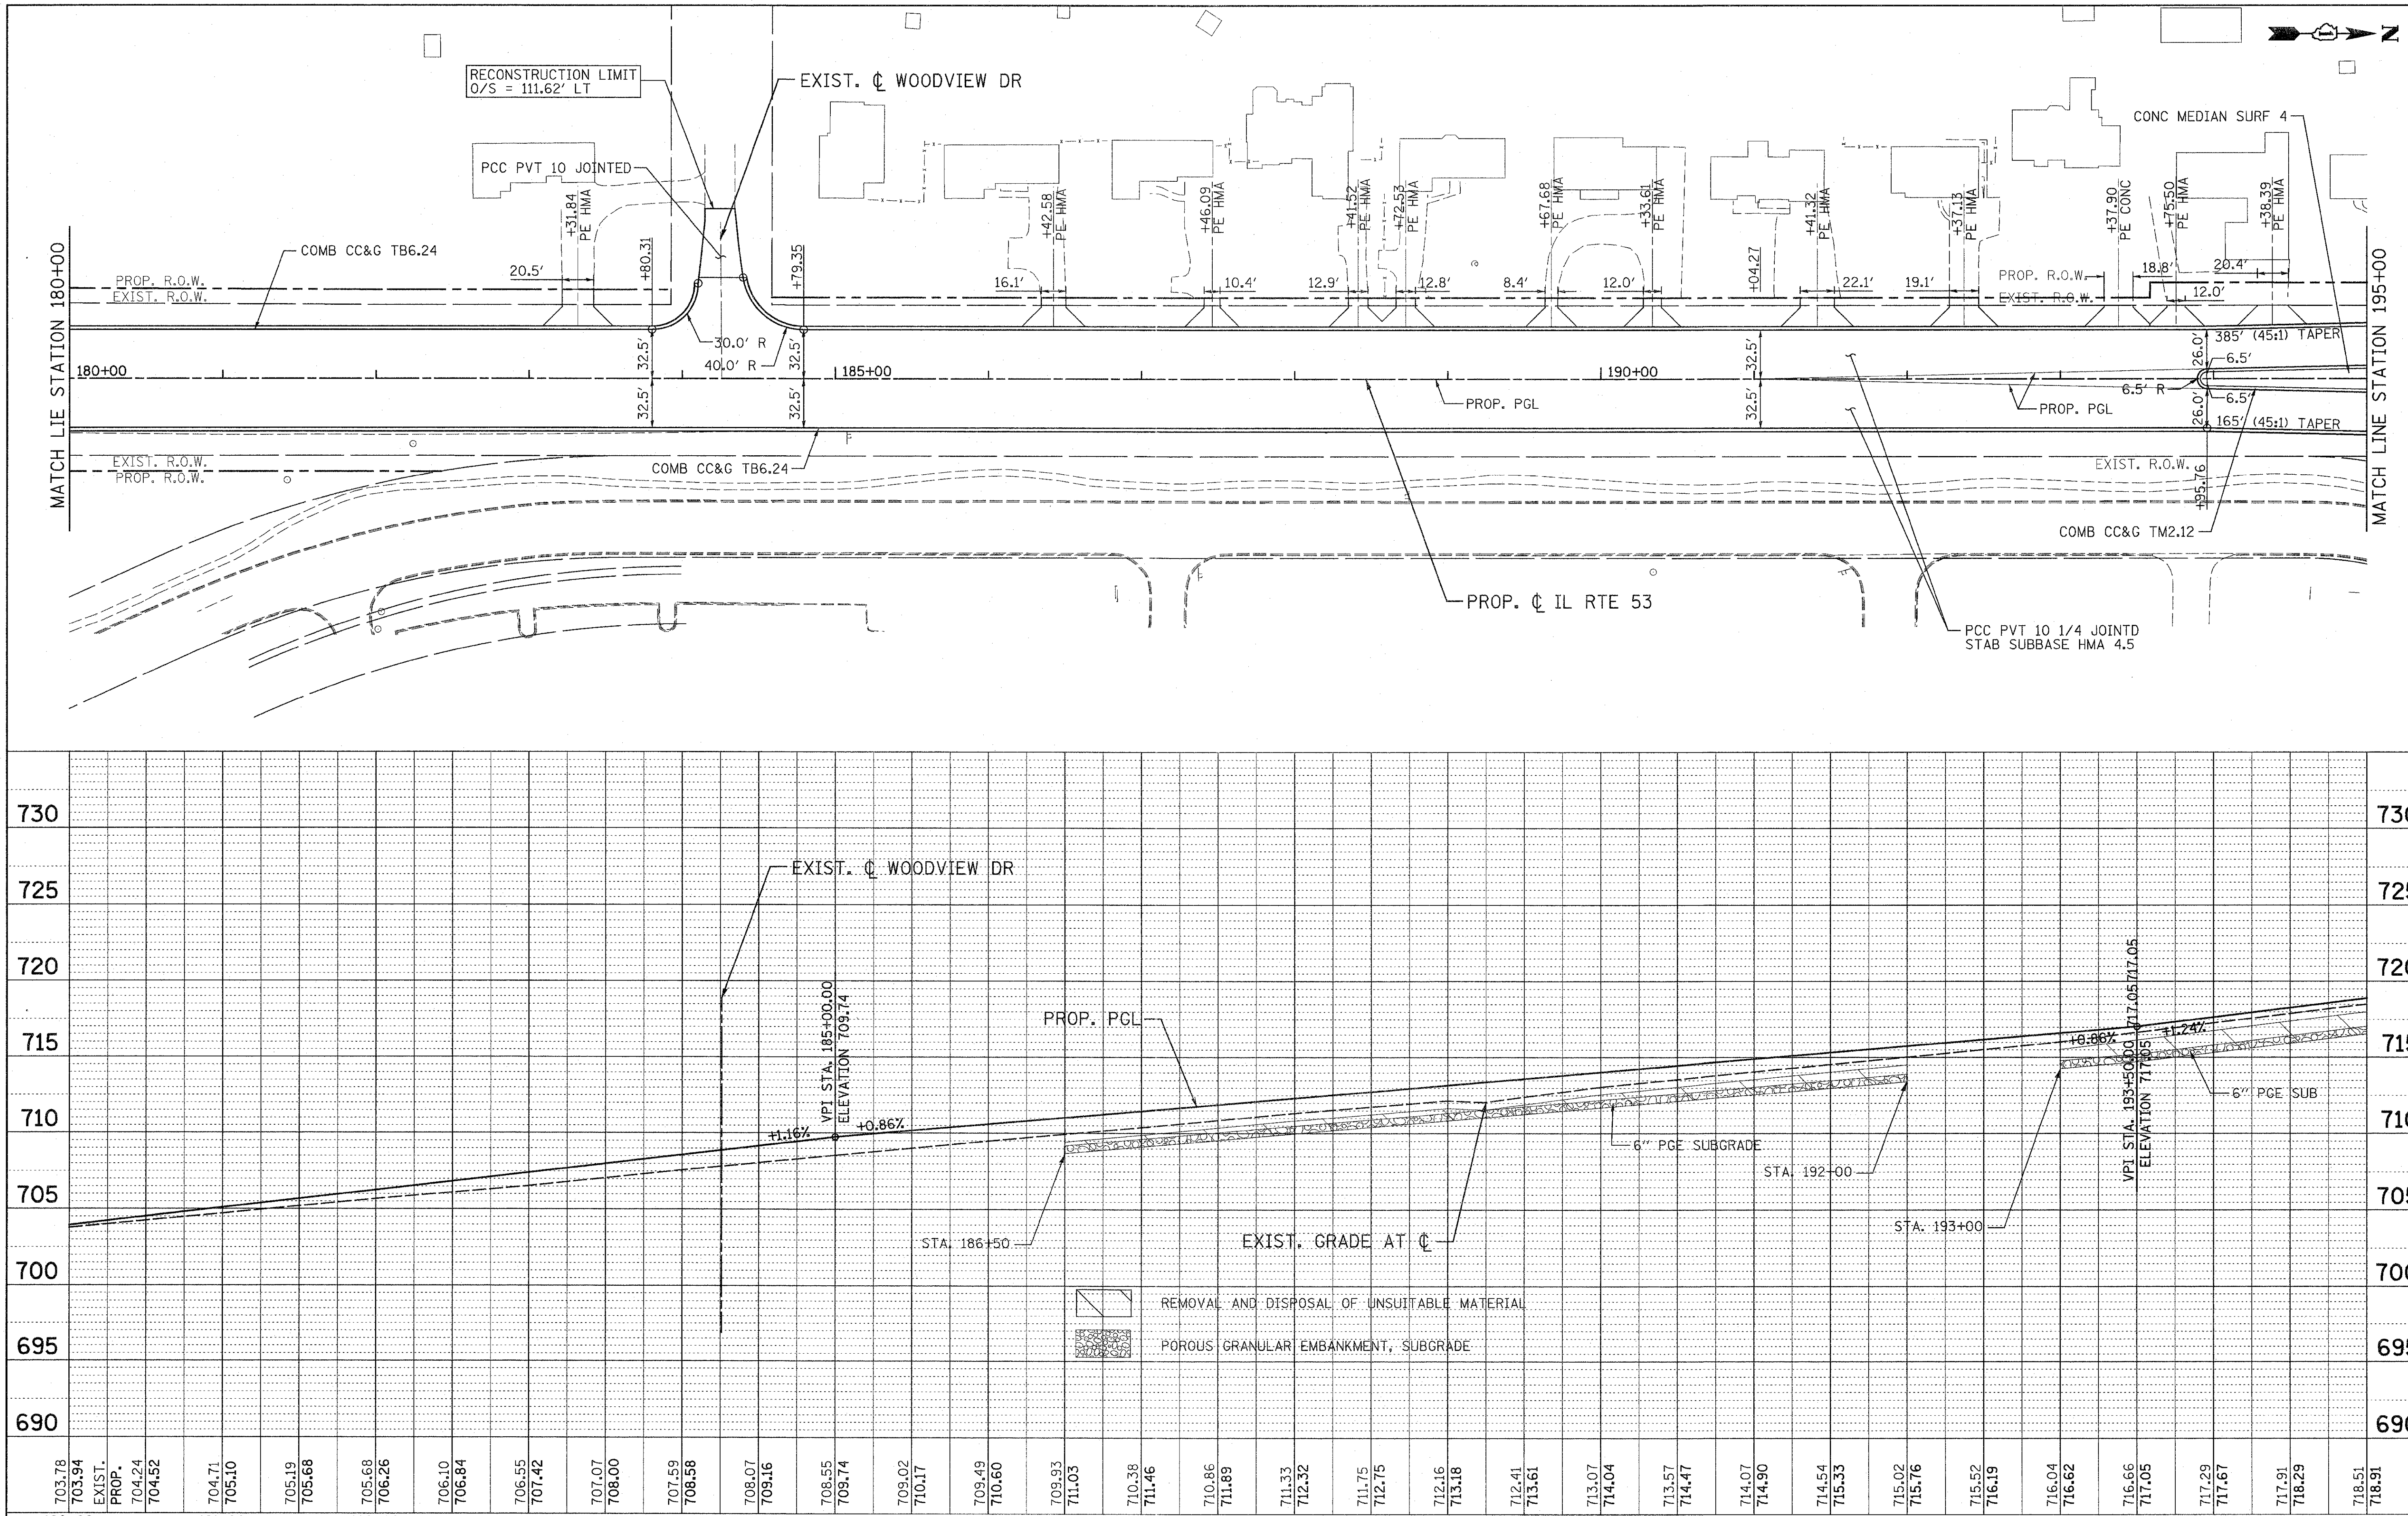

PATRICK ENGINEERING INC.
4970 VARSITY DRIVE
LISLE, IL 60532
patrickengineering.com

USER NAME = ckersten(Lisle_R)	DESIGNED - EJB	REVISED - 03/11/2011	
PLOT CONFIG= PDF(Grey_Large).plt	DRAWN - TCK	REVISED -	
PLOT SCALE = 1:50	CHECKED - DTH	REVISED -	
PLOT DATE = 3/8/2011 10:11:29 AM	DATE - 12/3/2010	REVISED -	

Illinois Department of Transportation

PLAN AND PROFILE
ILLINOIS ROUTE 53

SCALE: 1"=50' | SHEET NO. PP-11 OF 25 | STA. 180+00 TO STA. 195+00

F.A.U RTE.	SECTION	COUNTY	TOTAL SHEETS	SHEET NO.
2578	532B	DUPAGE	781	92
		CONTRACT NO. 60477		

FED. ROAD DIST. NO. | ILLINOIS | FED. AID PROJECT

Q:\IDOT\9356_A0_(IL53)\Drawings\CADD Sheets\D19139797-sht-planprf092.dgn