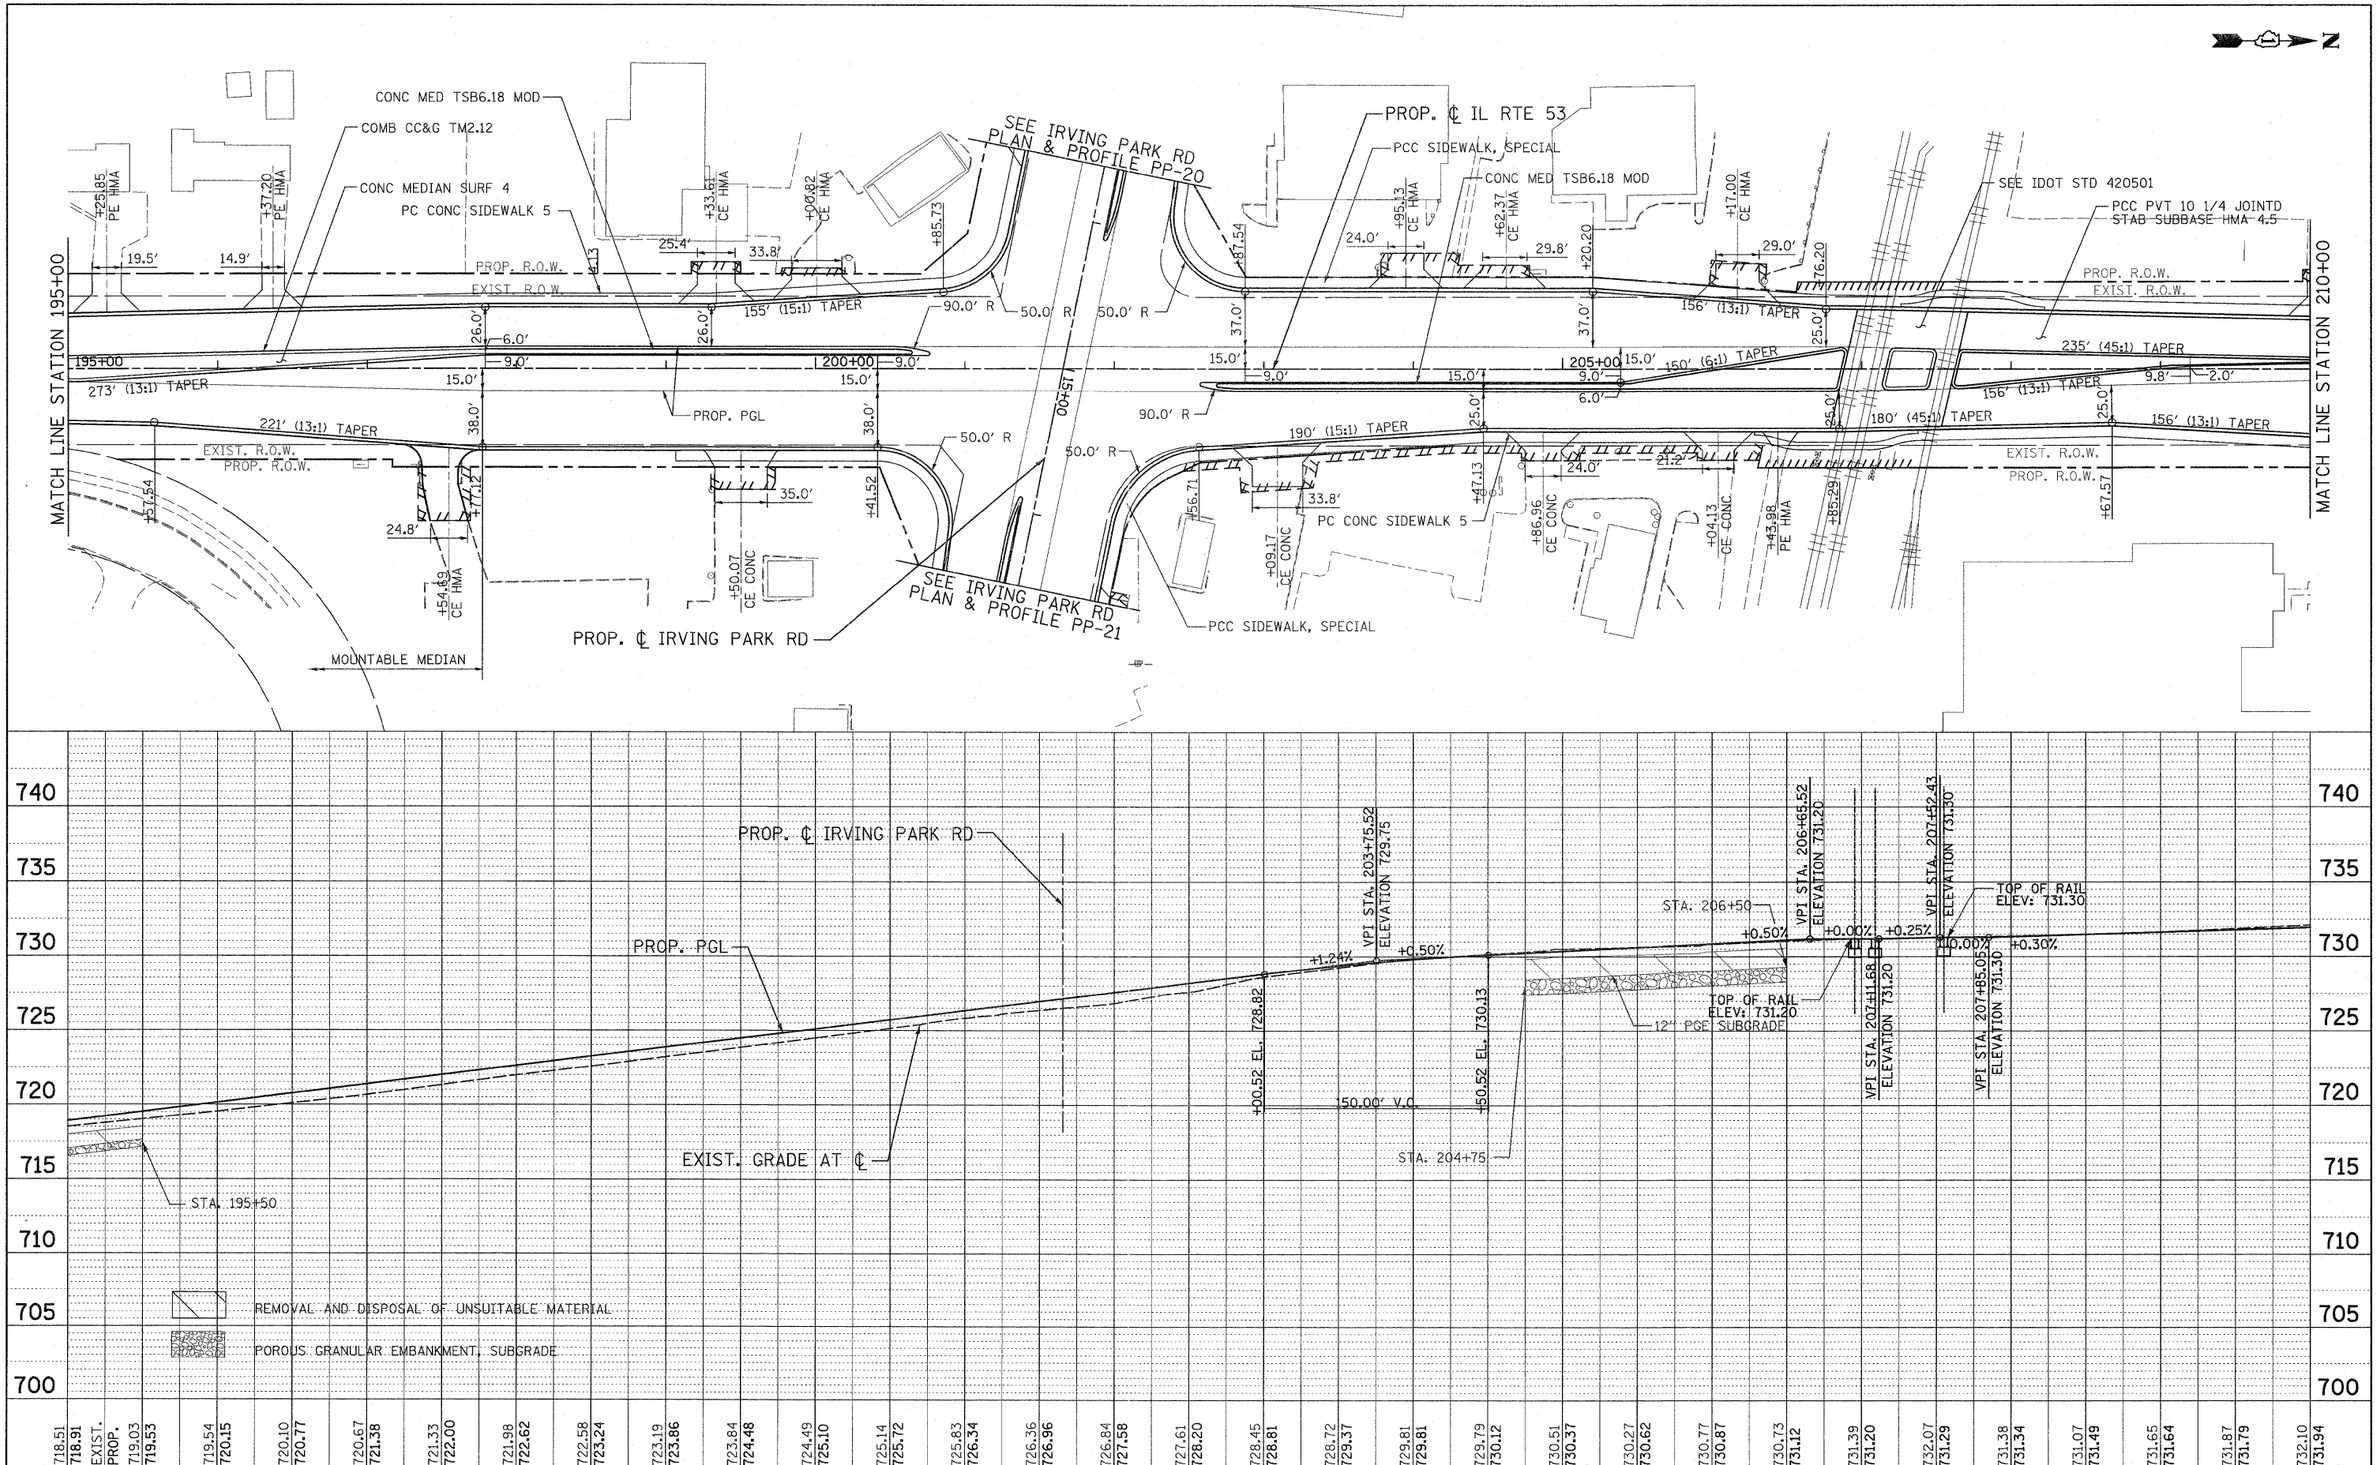

PLAN — SURVEYED / PLOTTED / ALIGNMENT CHECKED / RT. OF WAY CHECKED / CADD FILE NAME — NOTE BOOK NO. — BY — DATE

PROFILE — SURVEYED / PLOTTED / GRADES CHECKED / B.M. NOTED / STRUCTURE NOTAT'NS CH'KD — NOTE BOOK NO. — BY — DATE

PATRICK ENGINEERING INC.
4970 VARSITY DRIVE
LISLE, IL 60532
patrickengineering.com

USER NAME = ckerston(Lisle_R)	DESIGNED - EJB	REVISED - 03/11/2011	
PLOT CONFIG= PDF(Grey_Large).plt	DRAWN - TCK	REVISED -	
PLOT SCALE = 1:50	CHECKED - DTH	REVISED -	
PLOT DATE = 3/8/2011 10:11:40 AM	DATE - 12/3/2010	REVISED -	

Illinois Department of Transportation

PLAN AND PROFILE
ILLINOIS ROUTE 53

SCALE: 1"=50' | SHEET NO. PP-12 OF 25 | STA. | TO STA.

F.A.U RTE.	SECTION	COUNTY	TOTAL SHEETS	SHEET NO.
2578	532B	DUPAGE	781	93

CONTRACT NO. 60477

FED. ROAD DIST. NO. | ILLINOIS | FED. AID PROJECT

G:\IDOT\9356_A0_(IL53)\Drawings\CADD Sheets\D19139797-sht-planprf093.dgn