PLAN

DATE	BY	
		SURVEYED
		RATED
		ALIGNMENT CHECKED
		GRADES CHECKED
		BM. NO. TIED
		STRUCTURES NOTATNS CKD

NOTE BOOK
NO.
CADD FILE NAME

PROFILE

DATE	BY	
		SURVEYED
		RATED
		GRADES CHECKED
		BM. NO. TIED
		STRUCTURES NOTATNS CKD

NOTE BOOK
NO.

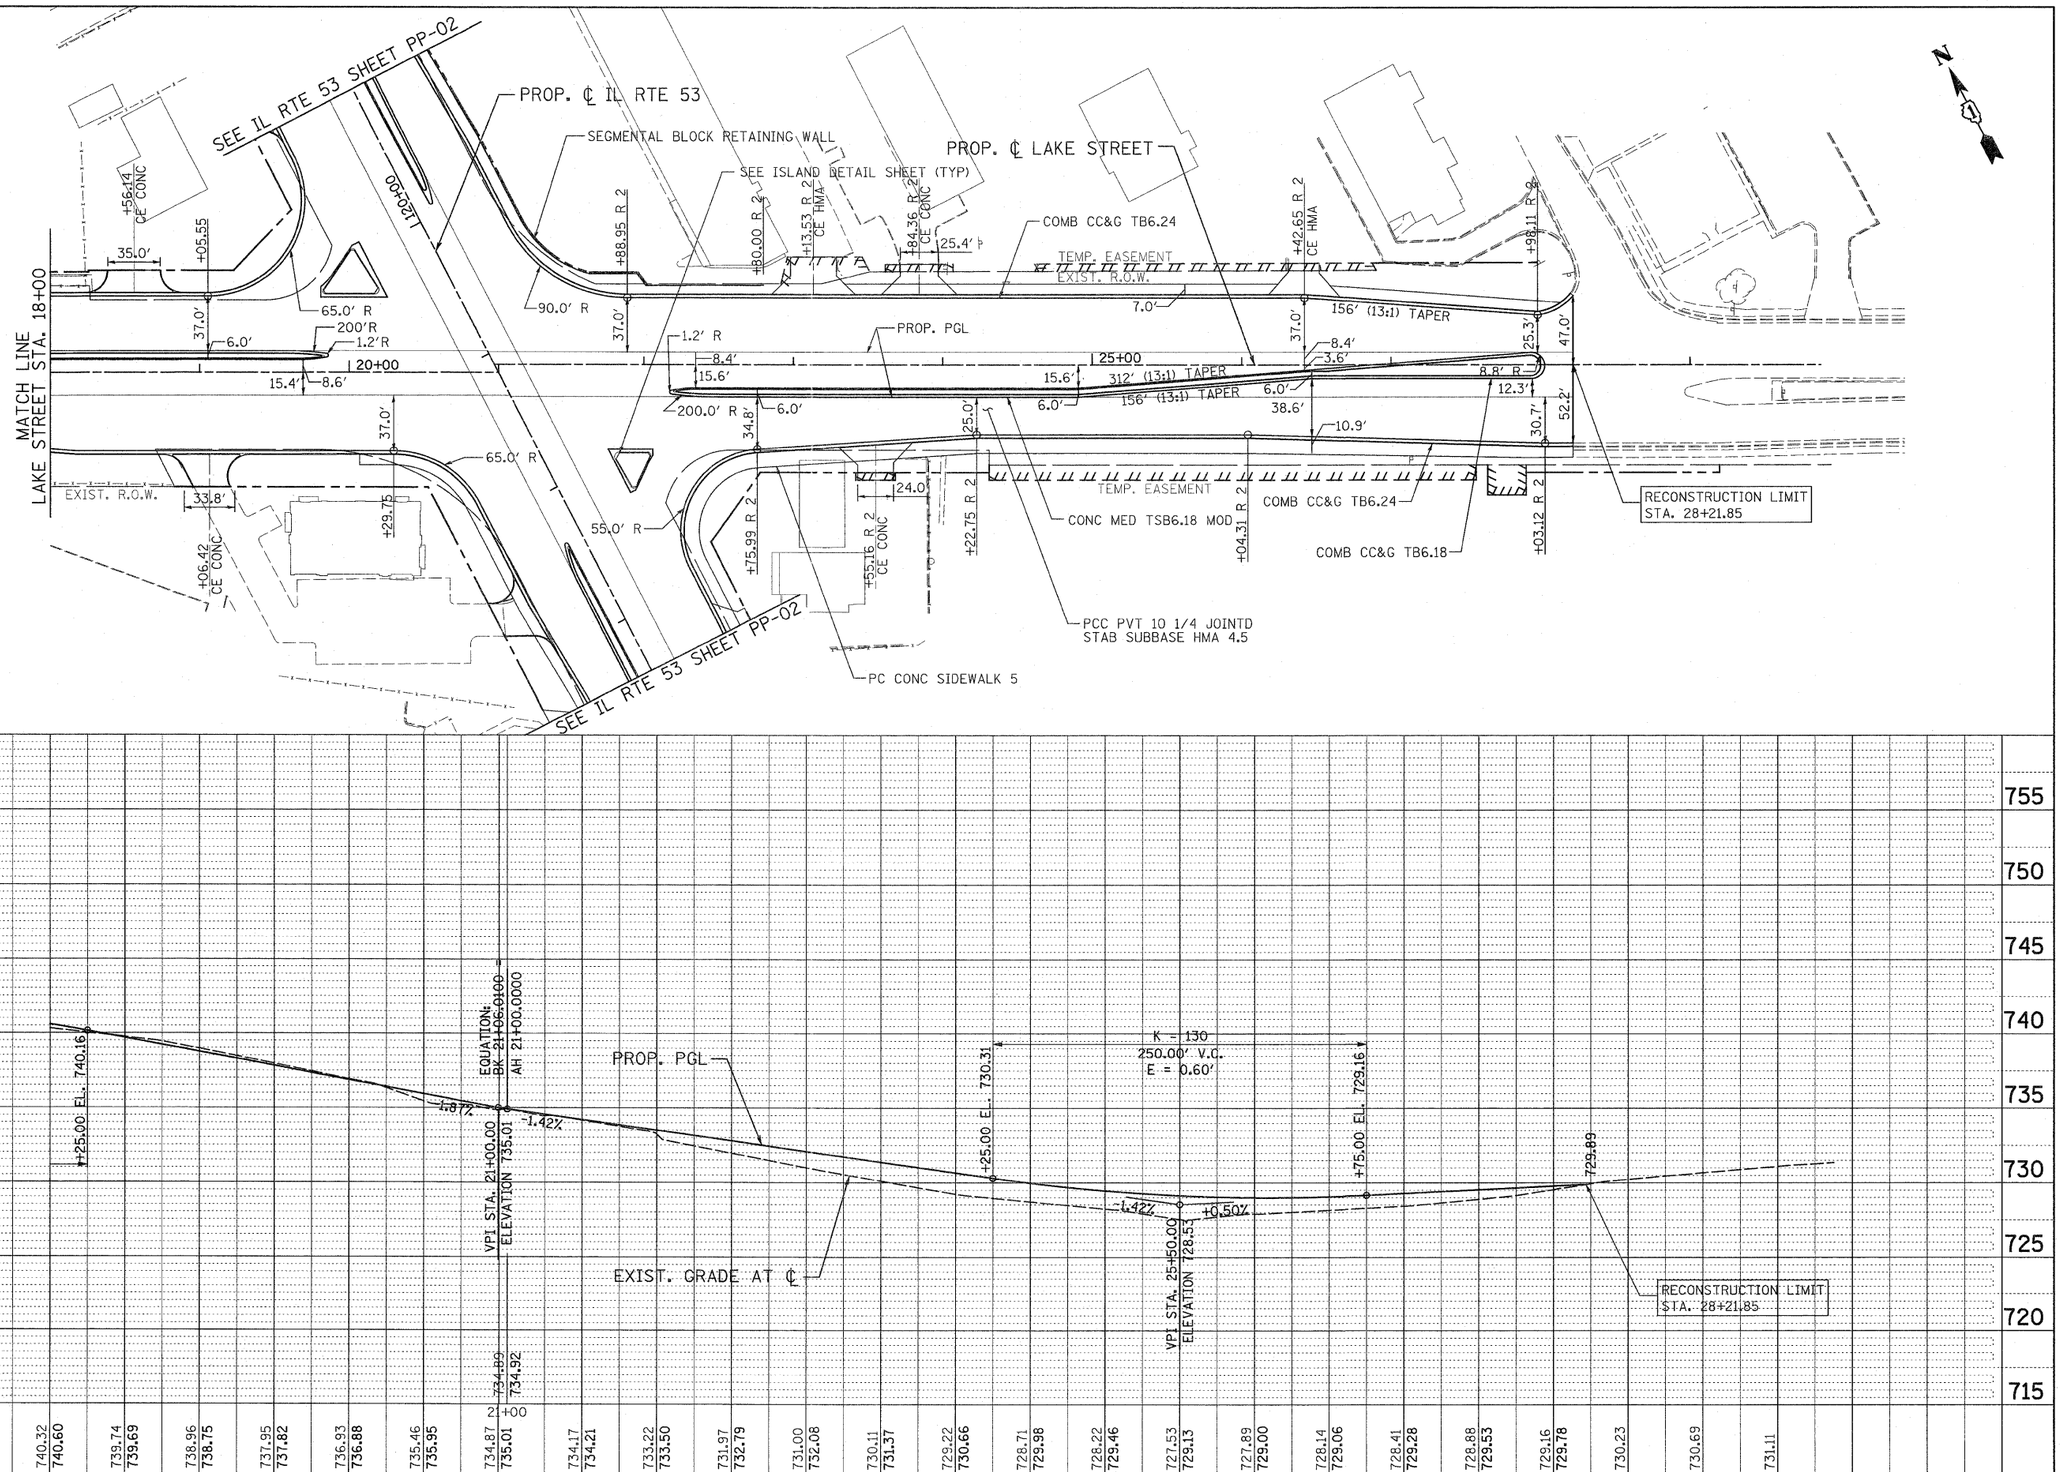

PATRICK ENGINEERING INC. 4970 VARSITY DRIVE LISLE, IL 60532 patrickengineering.com	USER NAME = ckersten(Lisle_R)	DESIGNED - EJB	REVISED - 03/11/2011	Illinois Department of Transportation
	PLOT CONFIG= PDF(Grey_Large).plt	DRAWN - TCK	REVISED -	
	PLOT SCALE = 1:50	CHECKED - DTH	REVISED -	
	PLOT DATE = 3/8/2011 10:12:58 AM	DATE - 12/3/2010	REVISED -	

PLAN AND PROFILE
LAKE STREET

SCALE: 1"=50' | SHEET NO. PP-18 OF 25 | STA. 18+00 | TO STA. 28+03

F.A.U RTE.	SECTION	COUNTY	TOTAL SHEETS	SHEET NO.
2578	532B	DUPAGE	781	99
		CONTRACT NO. 60477		
FED. ROAD DIST. NO.	ILLINOIS	FED. AID PROJECT		

D:\IDOT\9356_A0_(IL53)\Drawings\CADD Sheets\D19139797-sht-planprf099.dgn