PLAN
SURVEYED
DRAWN
ALIGNMENT CHECKED
GRADES CHECKED
R.M. NOTED
CADD FILE NAME
NOTE BOOK
NO.
BY
DATE

PROFILE
SURVEYED
DRAWN
GRADES CHECKED
R.M. NOTED
PIPE/TYPE NOTATNG CHKD
NOTE BOOK
NO.
BY
DATE

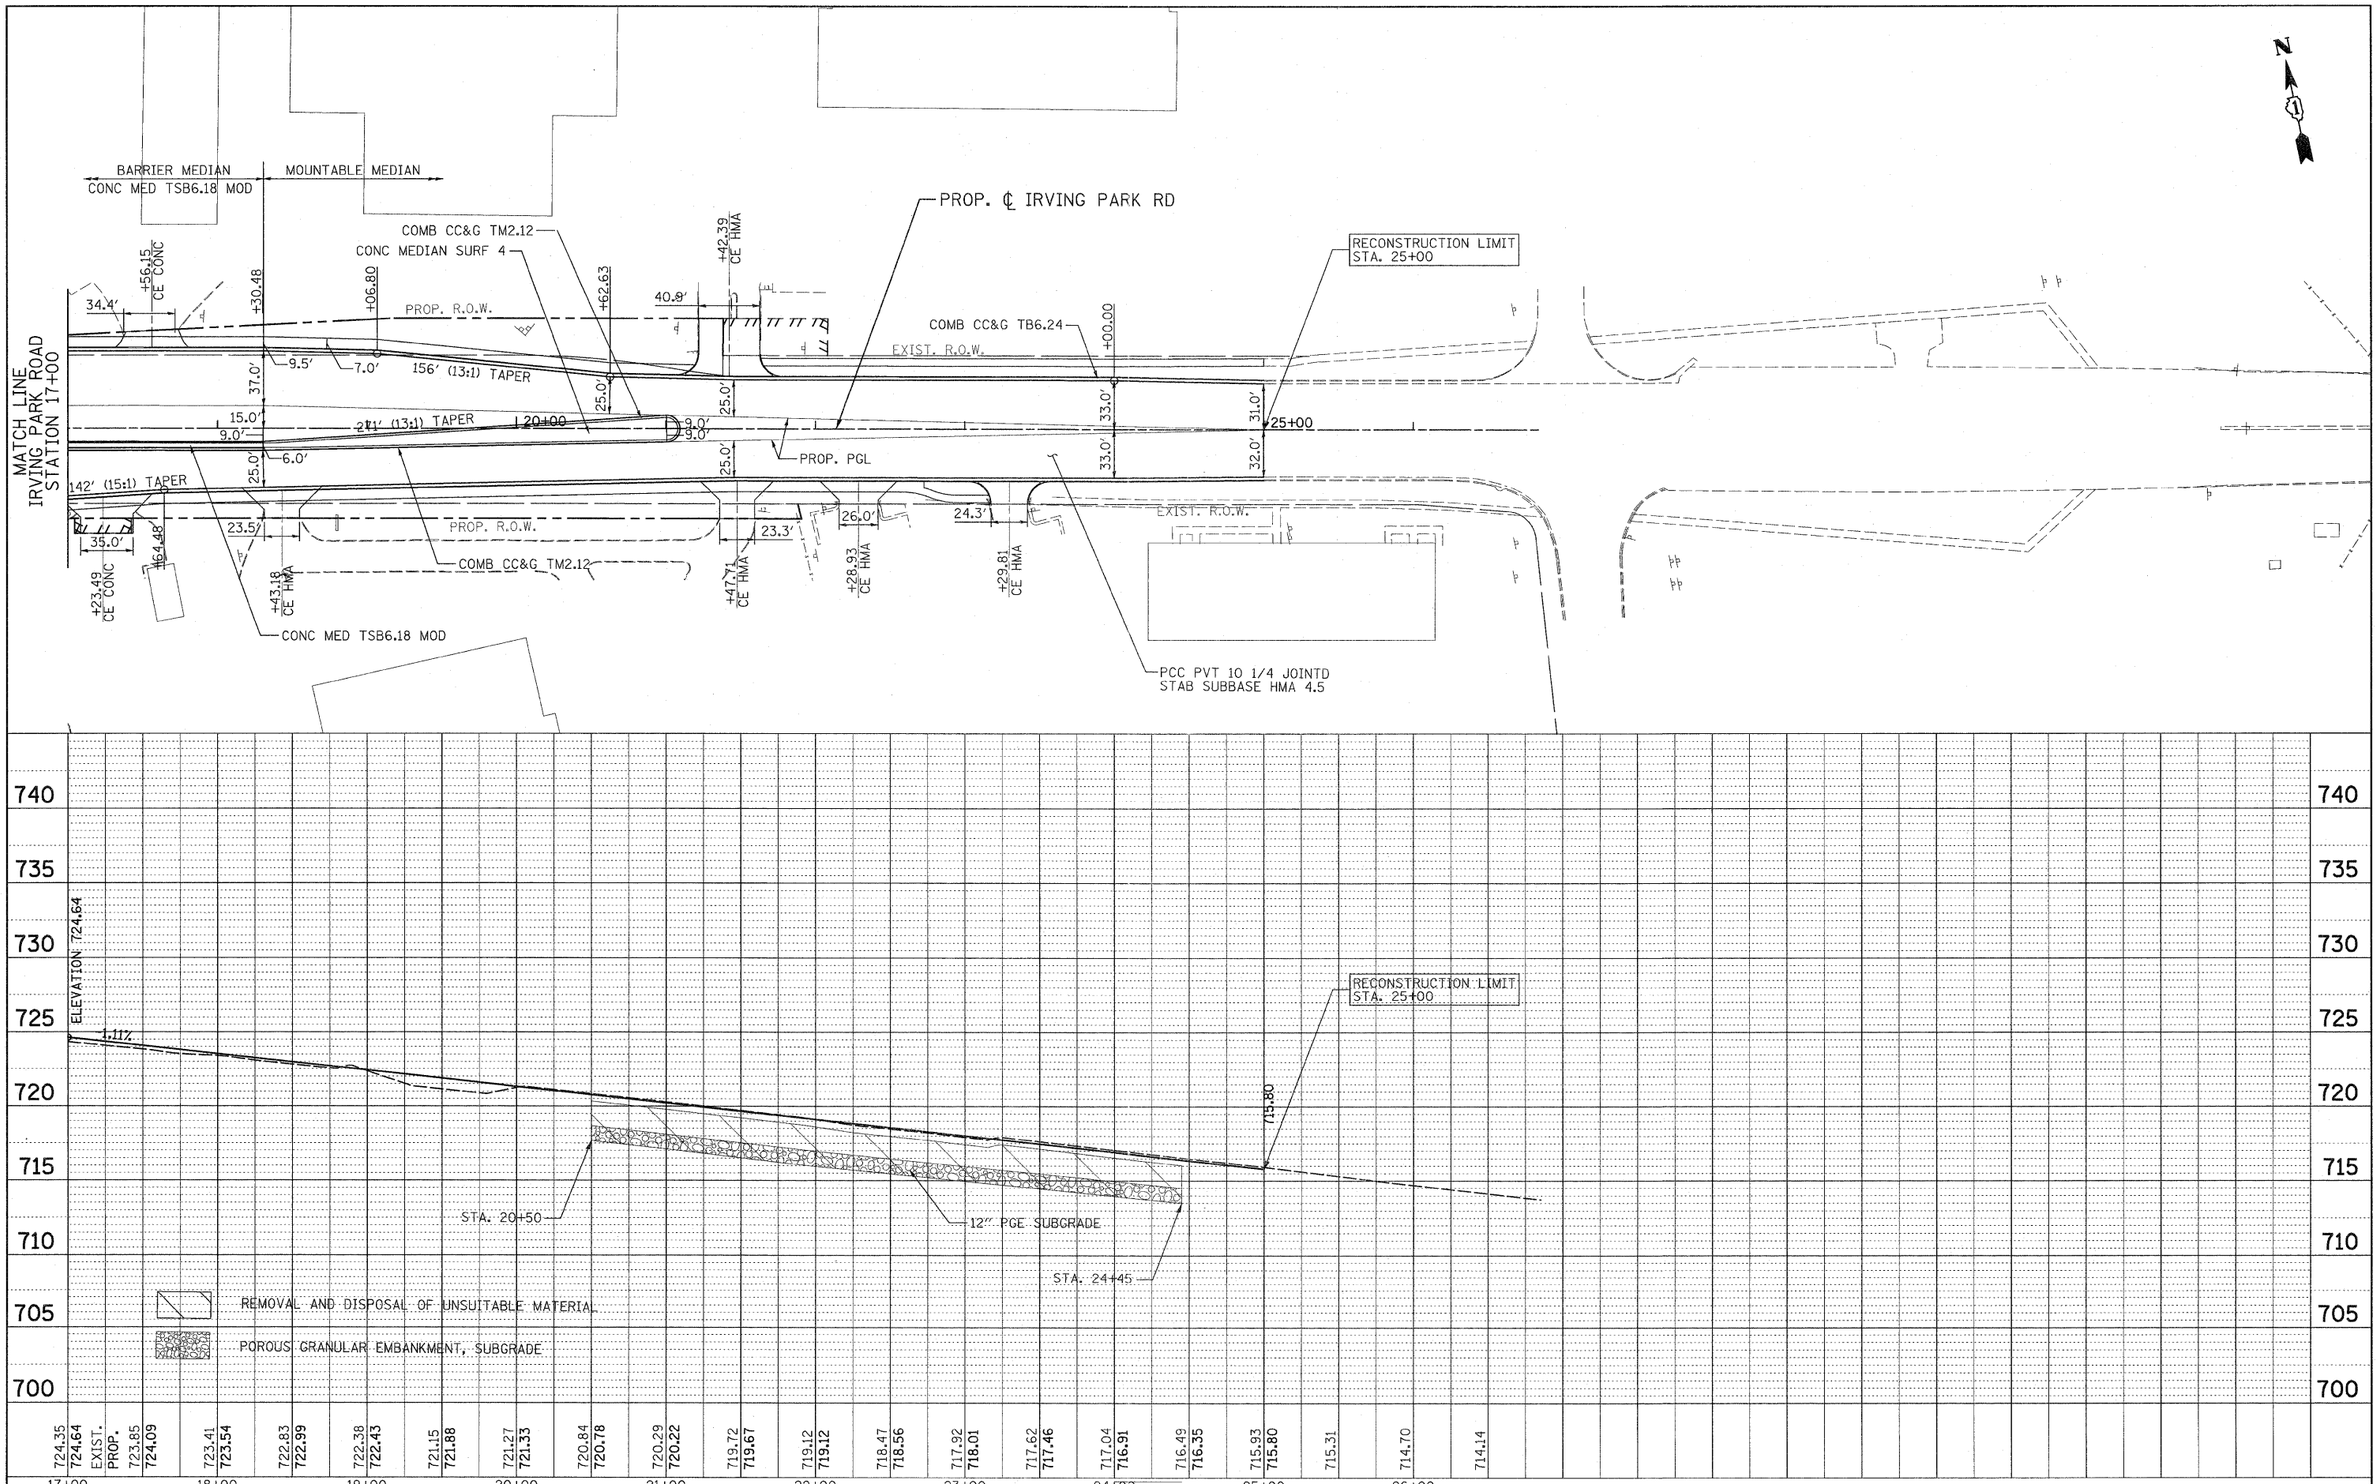

PATRICK ENGINEERING INC. 4970 VARSITY DRIVE LISLE, IL 60532 patrickengineering.com	USER NAME = ckersten(Lisle_R)	DESIGNED - EJB	REVISED - 03/11/2011
	PLOT CONFIG= PDF(Grey_Large).plt	DRAWN - TCK	REVISED -
	PLOT SCALE = 1:50	CHECKED - DTH	REVISED -
	PLOT DATE = 3/8/2011 10:13:36 AM	DATE - 12/3/2010	REVISED -

Illinois Department of Transportation

PLAN AND PROFILE
IRVING PARK ROAD

SCALE: 1"=50' | SHEET NO. PP-21 OF 25 | STA. 17+00 TO STA. 24+45

F.A.U RTE.	SECTION	COUNTY	TOTAL SHEETS	SHEET NO.
2578	532B	DUPAGE	781	102
		CONTRACT NO. 60477		
FED. ROAD DIST. NO.	ILLINOIS	FED. AID PROJECT		

G:\IDOT\9356_A0_(IL53)\Drawings\CADD Sheets\D19139797-sht-planprf102.dgn